GENERAL NOTES

1. FLOORING CONTRACTOR SHALL FIELD VERIFY ALL DIMENSIONS PRIOR TO STARTING WORK. REFER TO CONCRETE PLACEMENT A1.2 FOR DIMENSIONS OF NEW FLOOR AT DELI/BAKERY PREP.
2. TRENCHES AND PITS REQUIRE GRAY CONC. AFTER ALL WORK HAS BEEN INSTALLED AND TESTED AND CONCRETE HAS CURED
3. INSTALL VINYL COVE BASE WITH DOW #8640 SILICONE CAULKING FILLING UNDER BASE DOW WHERE INDICATED ON ELEVATIONS
4. CONTRACTOR TO PROVIDE ADDITIONAL SAW CUTS AS NEEDED AT CORNERS TO MINIMIZE SLAB CRACKING.
5. FOR ALL FINISHES REFER TO SPECIFICATION SECTION 01 61 12, 01 61 13 AND INTERIOR DECOR SHEETS.
6. SEE ARCHITECTURAL STANDARD DETAILS 518-E FOR WALL TO FLOOR BASED APPLICATION DETAILS.
7. ALL CUT SLABS REQUIRE GRAY CONCRETE AFTER ALL WORK HAS BEEN INSTALLED AND TESTED AND CONCRETE HAS CURED.
8. SEE ARCHITECTURAL STANDARD ASD-156 FOR CONSTRUCTION JOINTS.

KEY NOTES

NOTE 1 POLISH COLORED CONCRETE FLOOR THROUGHOUT THE STORE. G.C. RESPONSIBLE FOR MOVING/RESETTING GONDOLAS, ETC.

NOTE 2 CONCRETE CURBS, SEE CONC. PLACEMENT PLAN, REFER TO ASD-6 OR ASD-6A.

NOTE 3 PROVIDE A TRANSITION STRIP WHERE TRANSITION FROM CONCRETE FLOOR TO QUARRY TILE OCCUR. REFER TO ASD-4D. ALTERNATE #1: PROVIDE TRANSITION STRIP WHERE RESINOUS FLOORING TRANSITION OCCUR. REFER TO ASD-4A

NOTE 4 PROVIDE CARPET TRANSITIONAL REDUCER AT TRANSITION FROM CONC. FLOOR TO CARPET FLOOR. -- REFER TO ASD-4E.

NOTE 5 WALL TO FLOOR BASE. REFER TO ASD-518, C, D, E FOR TYPE AND LOCATION.

NOTE 6 PROVIDE NEW TRANSITION STRIPS FOR ENTRY VESTIBULES AT AUTOMATIC DOORS.

NOTE 7 PROVIDE CONSTRUCTION, CONTROL, AND EXPANSION JOINTS AS REQUIRED IN AREAS NOT SPECIFICALLY ILLUSTRATED. REFERENCE SPECIFICATION SECTION 03 31 05 FOR SPECIFIC INFORMATION.

NOTE 8 INSTALL CARPET TILES OVER CONCRETE AFTER FIXTURES ARE COMPLETELY SET.

NOTE 9 GC TO PROVIDE AND INSTALL NEW ENTRANCE CARPET TILES IN VESTIBULES, SEE SPECS SECTION 01 61 12. CARPET TO BE INSTALLED AT THE END OF THE PROJECT.

NOTE 10 GC TO PROVIDE AND INSTALL NEW CERAMIC FLOOR TILES IN RESTROOMS. SEE SPECS SECTION 01 61 12.

NOTE 11 PROVIDE A TRANSITION STRIP WHERE TRANSITION FROM CONCRETE FLOOR TO CERAMIC TILE. REFER TO ASD-4C.

NOTE 12 CLEAN, PREP AND PAINT EXISTING WOOD CURBS AT BACKROOM.

NOTE 13 PAINT 8" INSPECTION STRIPE ON TOP OF CURB AND FLOOR AGAINST WALLS (EXCEPT AT COOLER/FREEZER) WITH SEMI GLOSS WHITE PAINT. SEE SPECIFICATION SECTION 09 91 00.

FINISH LEGEND:

FINISH		SURFACE APPLICATION
FT1	TROWEL -- POLISH WHERE SPECIFIED	1. LIQUID MEMBRANE-FORMING CURING COMPOUND. 2. CONCRETE SEALER
FT2	TROWEL -- MEDIUM SANDPAPER FINISH (80 GRIT)	1. LIQUID MEMBRANE-FORMING CURING COMPOUND. 2. CONCRETE SEALER
FT3	MEDIUM TO COARSE BROOM FINISH	NONE
CF-#D	COLORED CONCRETE, POLISHED	TO MATCH EXISTING. COORDINATE WITH PROJECT MANAGER
CT-#D	CERAMIC TILE	SEE SPECS.
QT-#D	QUARRY TILE	MATCH EXISTING -- DAL-TILE 6"X6"
CP-#D	CARPET TILES	24" X 24". SEE SPECS.
EM-#D	ENTRANCE SYSTEM	SEE SPECS.
RF-#D	RESINOUS FLOORING	SEE SPECS.

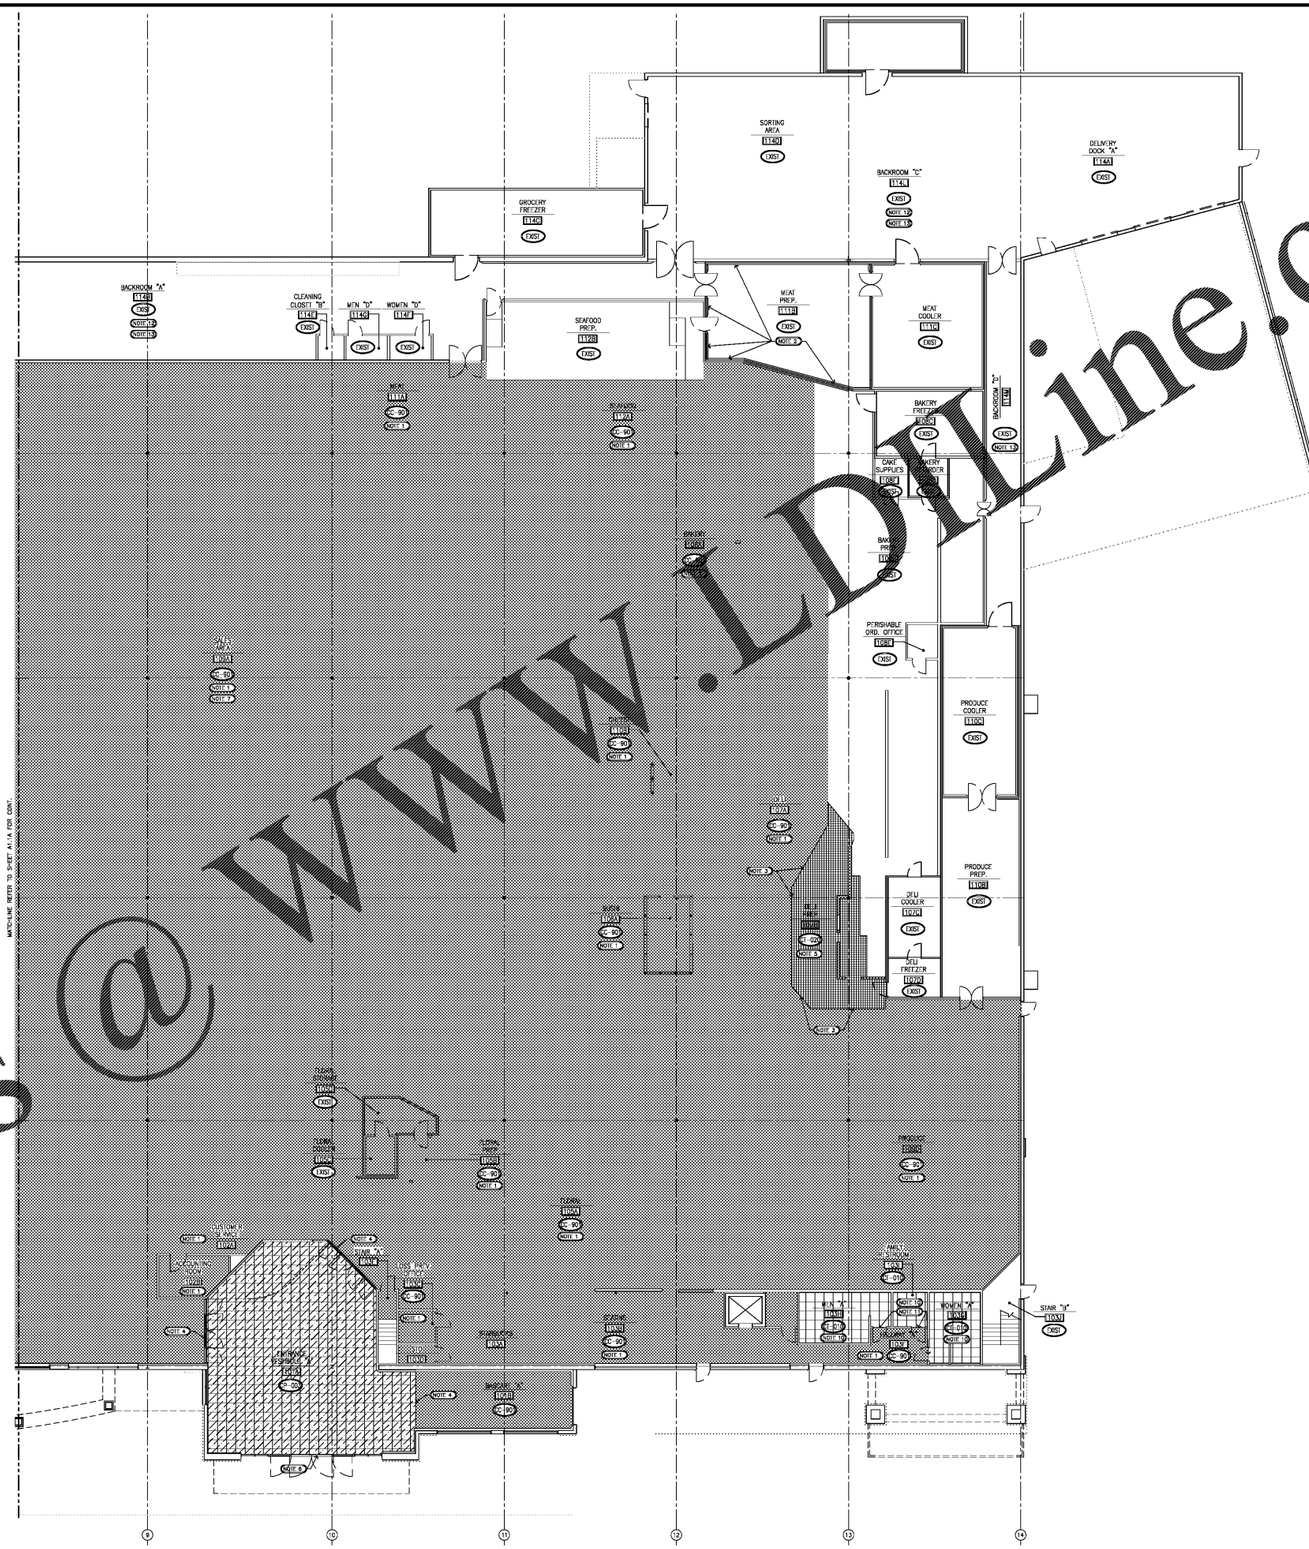

FLOOR FINISH PLAN - RIGHT
SCALE: 3/32" = 1' - 0"

Order Plans @ www.LDRLine.com

ROBERTSON LOIA ROOF
ARCHITECTS & ENGINEERS
3460 Preston Ridge Road Suite 150 Alpharetta, Georgia 30005
770-674-[illegible] 770-319-0745

THIS REPRODUCTION IS NOT A CERTIFIED DOCUMENT

Kroger L-407 - Remodel
3101 RICHMOND ROAD
LEXINGTON, KY

FOR:
The Kroger Company
1600 Ormsby Station Court | Louisville, KY 40223

REVISIONS

SHEET TITLE
FLOOR FINISH PLAN - RIGHT

DATE
01 - 25 - 18

PROJECT NUMBER
17-125

SHEET NUMBER
A1.5B