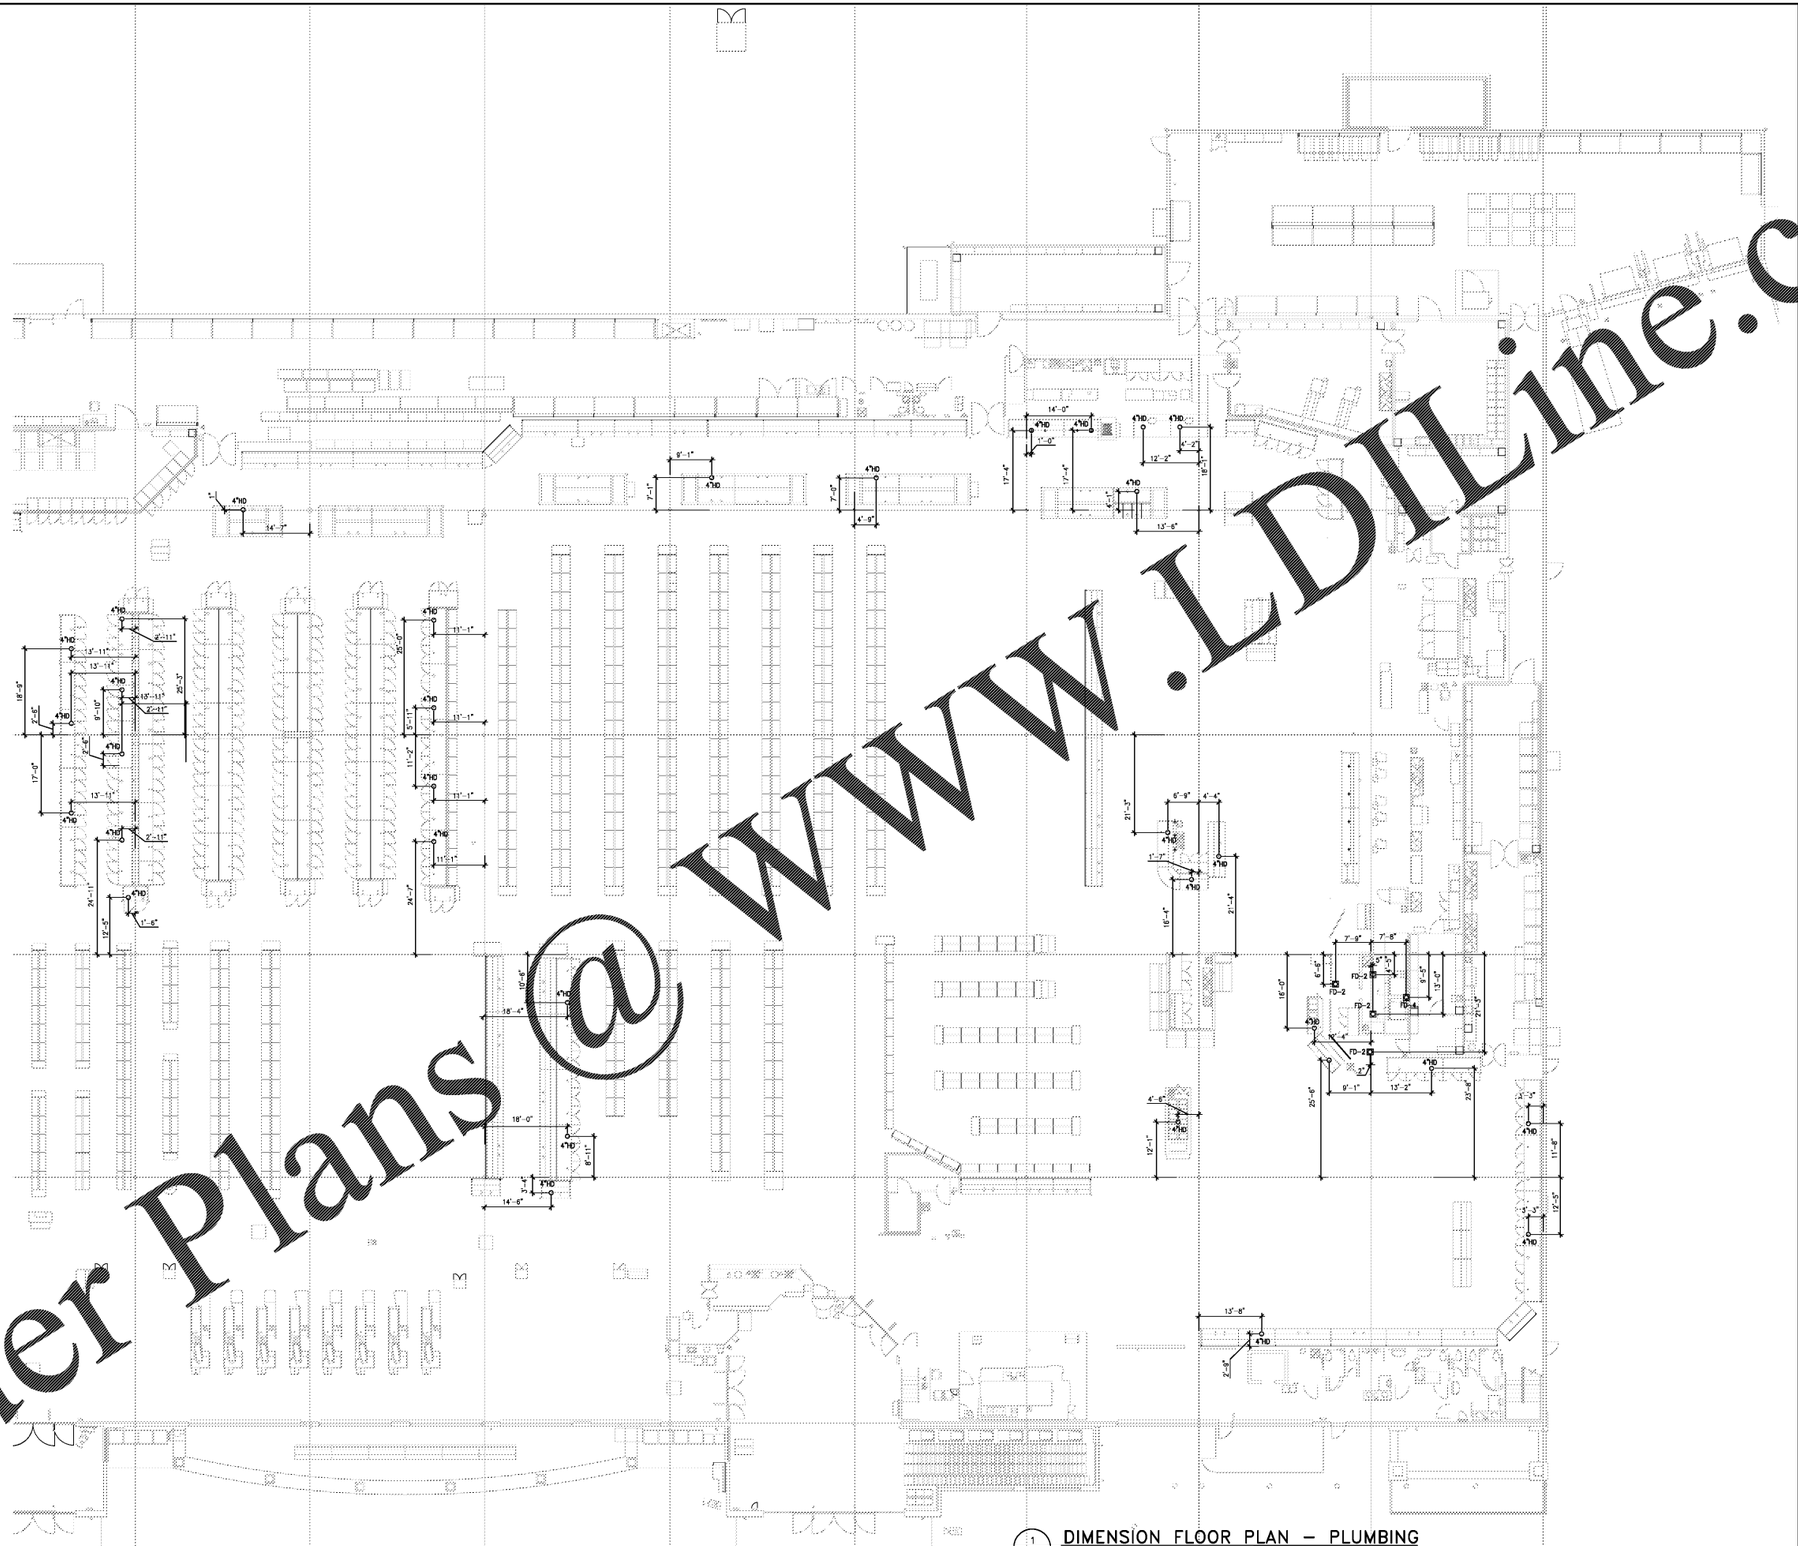

1 P1.3 DIMENSION FLOOR PLAN – PLUMBING
SCALE: 3/32" = 1'-0"

Order Plans @ WWW.LDILine.Com

ROBERTSON LOIA ROOF
ARCHITECTS & ENGINEERS
3480 Preston Ridge Road, Suite 275 · Alpharetta, Georgia 30005
770-319-0745

THIS REPRODUCTION IS NOT A CERTIFIED DOCUMENT

Kroger L-407 - Remodel
3101 RICHMOND ROAD
LEXINGTON, KY

for:
The Kroger Company
1600 Ormsby Station Court, Louisville, KY 40223

REVISIONS

SHEET TITLE
DIMENSION FLOOR PLAN

DATE
01 - 25 - 18

PROJECT NUMBER
17-125

SHEET NUMBER
P1.3