GENERAL NOTES:

1. PIPING ROUTED IN COOLER OR FREEZER WALLS WILL NOT BE PERMITTED. WHERE SHOWN PIPING SHALL BE RUN DOWN FACE OF COOLER PANEL.

2. PIPING EXPOSED TO SALES AREA SHALL BE PAINTED TO MATCH STRUCTURE. WHEN USING INSULATION ON EXPOSED PIPING USE SCHULLER MICRO-LOK (R) FIBER GLASS INSULATION.

3. WATER PIPING IN AREAS SUBJECT TO FREEZING TEMPERATURES WILL NOT BE PERMITTED.

4. PLUMBING CONTRACTOR SHALL MAKE FINAL CONNECTIONS TO DRAINS, EQUIPMENT AND WATER HEATERS.

5. HOSE BIBBS LOCATED UNDER SINKS SHALL BE LOCATED UNDER DRAIN BOARDS. COORDINATE LOCATION WITH KROGER ENGINEER.

6. COMPONENT CONNECTIONS AND SEISMIC SUPPORTS SHALL BE IN ACCORDANCE WITH SEISMIC DESIGN REQUIREMENTS OF THE INTERNATIONAL BUILDING CODE.

7. COORDINATE ALL ROUTING OF WATER PIPING TO SALES AREA WITH REFRIGERATION DRAWINGS.

8. ALL ISOLATION BALL VALVES (BV'S) AND CHECK VALVES SHALL BE MOUNTED 10'-0" A.F.F..

9. CONTRACTOR SHALL ROUTE WATER OR GAS PIPING IN STUD WALLS WHERE PROVIDED IN AREAS WITH COOLER PANELS PIPING SHALL BE ROUTED DOWN IN BACK ROOM AND PENETRATE WALL TO MAKE CONNECTION TO FIXTURES OR SINKS. NO PIPING SHALL BE EXPOSED IN MEAT PREP OR PRODUCE PREP AREAS.

10. BACKFLOW PREVENTORS ARE REQUIRED TO BE INSTALLED BEFORE WATER FILTERS, ICE MACHINE, BEVERAGE DISPENSERS, & REVERSE OSMOSIS UNIT. SEE SPECIFICATIONS FOR MODEL REQUIRED.

PLUMBING NOTES:

1. EXACT SIZE AND LOCATION OF EXISTING SANITARY, WATER LINES AND EXISTING EQUIPMENT TO BE DETERMINED BY THE CONTRACTOR ON THE JOB. FIELD VERIFY ALL CONNECTING INVERTS PRIOR TO BEGINNING CONSTRUCTION.

2. CONTRACTOR SHALL DETERMINE DIRECTION OF FLOW IN EXISTING LINES AND TIE NEW PIPES IN THE PROPER DIRECTION.

3. DISPOSE OF ALL MATERIALS REMOVED AND NOT REUSED, AS DIRECTED BY KROGER ENGINEER.

4. ALL EXISTING DRAINS ARE TO BE ABANDONED AND SHALL BE PLUGGED OR CAPPED, FILLED WITH CONCRETE BELOW FLOOR. FLOOR OVER IN ALL AREAS AS FIELD CONDITIONS DICTATE.

5. ALL PIPING FROM FIXTURES TO BE REMOVED SHALL BE PROPERLY PLUGGED OR CAPPED SO THAT UPON COMPLETION OF ALL NEW WORK, ALL ABANDONED PIPING SHALL BE CONCEALED IN FINISHED AREAS.

6. NO DEAD ENDS SHALL BE LEFT ON ANY DRAINAGE PIPING UPON COMPLETION OF THE JOB.

7. CONCEALED ABANDONED PIPING NEED NOT BE REMOVED IF IT DOES NOT INTERFERE WITH THE NEW WORK.

8. THE EXISTING SYSTEM(S) TO BE REUSED SHALL BE LEFT IN PERFECT WORKING ORDER UPON COMPLETION OF THE JOB. VERIFY INVERT OF EXISTING SANITARY PIPING PRIOR TO STARTING WORK. IF INVERT IS NOT LOW ENOUGH TO CONNECT NEW WORK, CONTACT ARCHITECT.

9. PLUMBING CONTRACTOR SHALL PERMANENTLY CAP ALL EXISTING CASE DRAINS OR HUB DRAINS NO LONGER IN USE, FOR DEMOLITION AND RELOCATED FIXTURES. PLUMBING CONTRACTOR SHALL PROVIDE TEMPORARY CONNECTIONS FOR THE FIXTURE DURING PHASING OF REMODEL.

10. CONTRACTOR SHALL COORDINATE WITH KROGER ENGINEER THE DEMOLITION OF ALL PIPING AND DRAINS PER THE PHASING PLANS.

11. PROVIDE NEW DRAIN SHOWN AS REQUIRED, ROUTE NEW REFRIGERATED CASE CONDENSATE LINE PER PSD-1/P1.1. RE-USE EXISTING DRAIN IF APPROVED BY KROGER FACILITY ENGINEER.

12. ROUTE NEW VENT AND MAKE CONNECTION TO EXISTING VENT THRU ROOF, SEE NOTE #1.

13. PROVIDE A MANIFOLDED DRAIN LINE FROM WARMER WITH SHUT OFF VALVE 1/2"MPT CONNECTION.

14. 1"GAS DN. IN WALL TO PIZZA OVEN, 80.5 CFH, CONTRACTOR TO MAKE FINAL CONNECTION.

15. PROVIDE 3/8" TEE BETWEEN FAUCET AND PRE-RINSE SPRAYER (TEE INCREASES MOUNTING HEIGHT OF SPRAYER BY 3") FOR BUTTON PROPORTIONER 3-COMPARTMENT SINK.

16. CONTRACTOR SHALL DEMO EXISTING HAND SINK IN DELI PREPARATION AREA NO LONGER IN USE AND INSTALL NEW SINKS AS INDICATED. SEE NOTE #3.

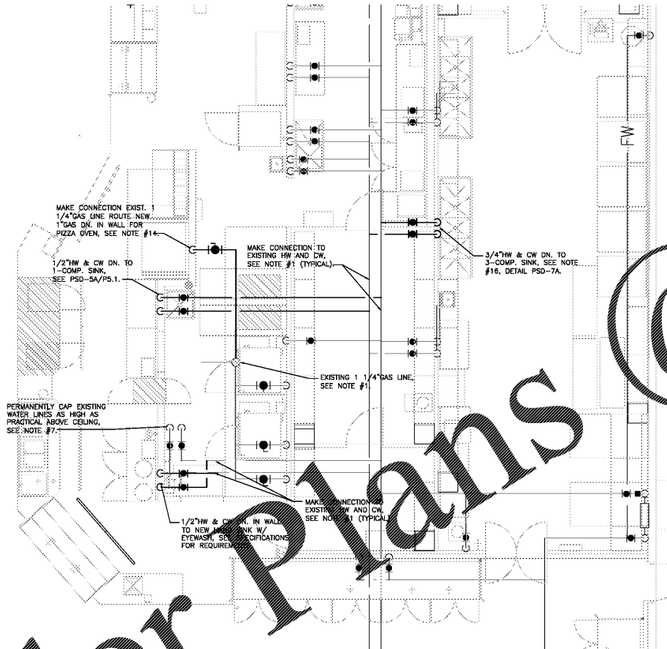

2 / P4.1 ENLARGED DELI PLAN – WATER

SCALE: 1/4" = 1'-0"

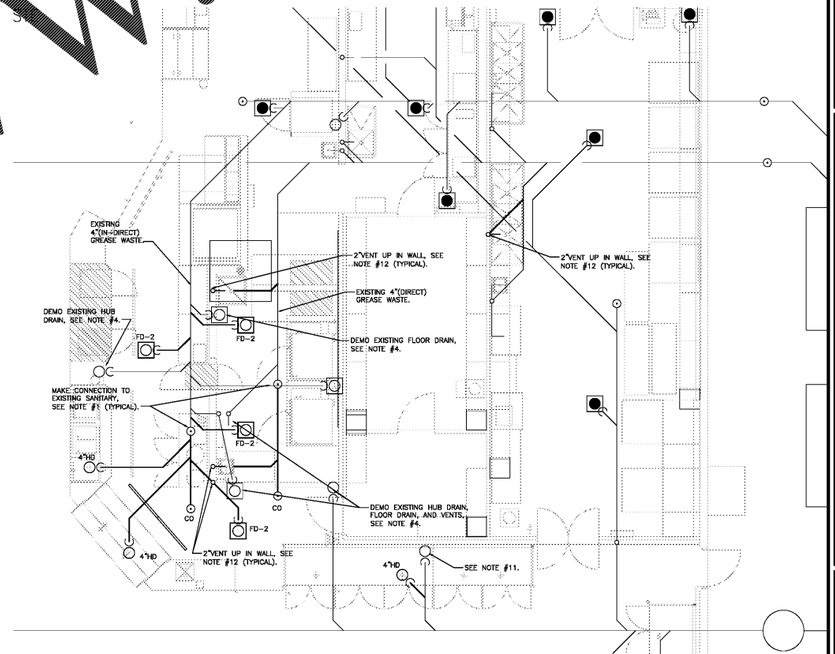

1 / P4.1 ENLARGED DELI PLAN – SANITARY

SCALE: 1/4" = 1'-0"

Order Plans @ WWW.LDILine.Com

ROBERTSON LOIA ROOF
ARCHITECTS & ENGINEERS
3480 Preston Ridge Road, Suite 275 Alpharetta, Georgia 30005
678-319-0745

THIS REPRODUCTION IS NOT A CERTIFIED DOCUMENT

Kroger L-407 - Remodel
3101 RICHMOND ROAD
LEXINGTON, KY

for:
The Kroger Company
1600 Ormsby Station Court, Louisville, KY 40223

REVISIONS

SHEET TITLE
ENLARGED FLOOR PLANS SANITARY AND WATER

DATE
01 - 25 - 18

PROJECT NUMBER
17-125

SHEET NUMBER
P4.1