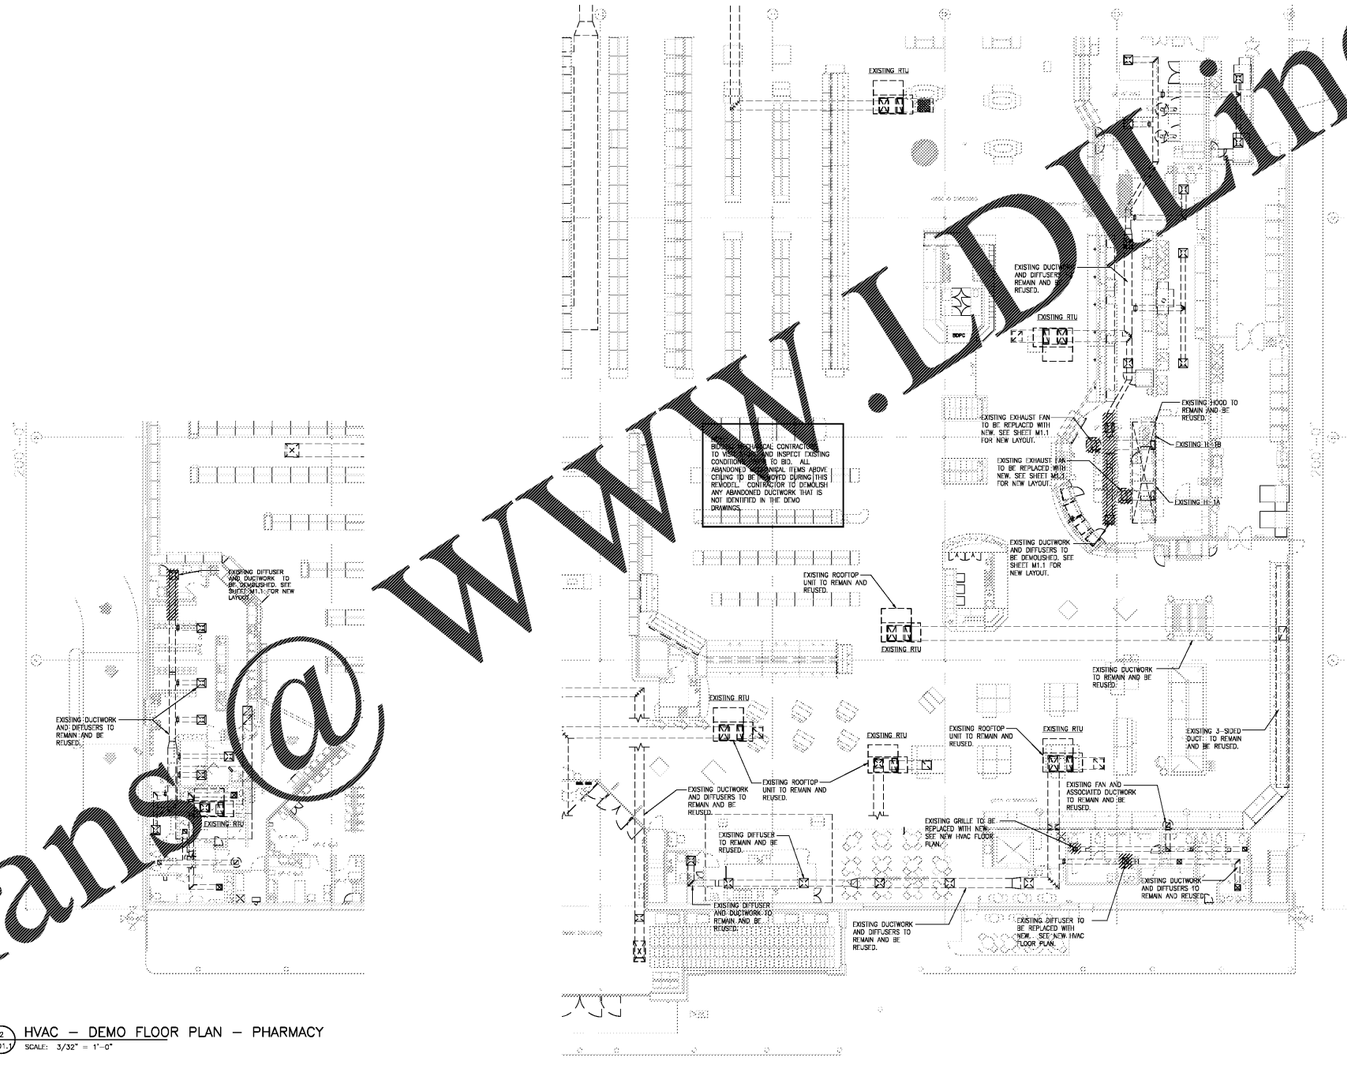


1 MD1.1 HVAC – DEMO FLOOR PLAN – DELI AND SEATING
SCALE: 3/32" = 1'-0"

2 MD1.1 HVAC – DEMO FLOOR PLAN – PHARMACY
SCALE: 3/32" = 1'-0"

| DUCTWORK LEGEND | |
|---|---|
| SYMBOLS & ABBRTV | LEGEND |
| | EXISTING DUCT WORK, REMOVE AND DISCARD. |
| | EXISTING DUCT WORK TO REMAIN AND BE REUSED. |
| | NEW, INSTALLED DUCTWORK |

NOTE:
THIS PROJECT IS A RENOVATION OF AN EXISTING FACILITY AND OF NECESSITY, PREVIOUS RECORD DRAWINGS FORM THE BASIS FOR MANY OF THESE DRAWINGS. IT IS THEREFORE EVEN MORE IMPORTANT THAN IN NEW CONSTRUCTION THAT ALL DIMENSIONS SHALL BE FIELD VERIFIED BEFORE FABRICATION OR PURCHASE OF DIMENSION CRITICAL EQUIPMENT, MATERIALS, AND ASSEMBLIES. THERE MAY EXIST FIELD CONDITIONS NOT ACCESSIBLE DURING DESIGN WHICH DIFFER FROM THOSE SHOWN ON THE DRAWINGS. ANY SUCH DEVIATIONS SHALL BE BROUGHT TO THE ATTENTION OF THE ARCHITECT AND KROGER ENGINEER FOR RESOLUTION BEFORE PROCEEDING WITH ANY CONSTRUCTION, FABRICATION, OR MATERIAL/EQUIPMENT PURCHASES WHICH WOULD BE UNUSABLE UNDER THOSE CIRCUMSTANCES.

ROBERTSON LOIA ROOF
ARCHITECTS & ENGINEERS
3460 Preston Ridge Road Suite 150 Alpharetta, Georgia 30005
770-674-[illegible] Fax: 770-319-0745

THIS REPRODUCTION IS NOT A CERTIFIED DOCUMENT

Kroger L-407 - Remodel
3101 RICHMOND ROAD
LEXINGTON, KY

FOR:
The Kroger Company
1600 Ormsby Station Court | Louisville, KY 40223

REVISIONS

SHEET TITLE
HVAC DEMO FLOOR PLAN

DATE
01 - 25 - 18

PROJECT NUMBER
17-125

SHEET NUMBER
MD1.1

Order Plans@ WWW.LDLine.Com