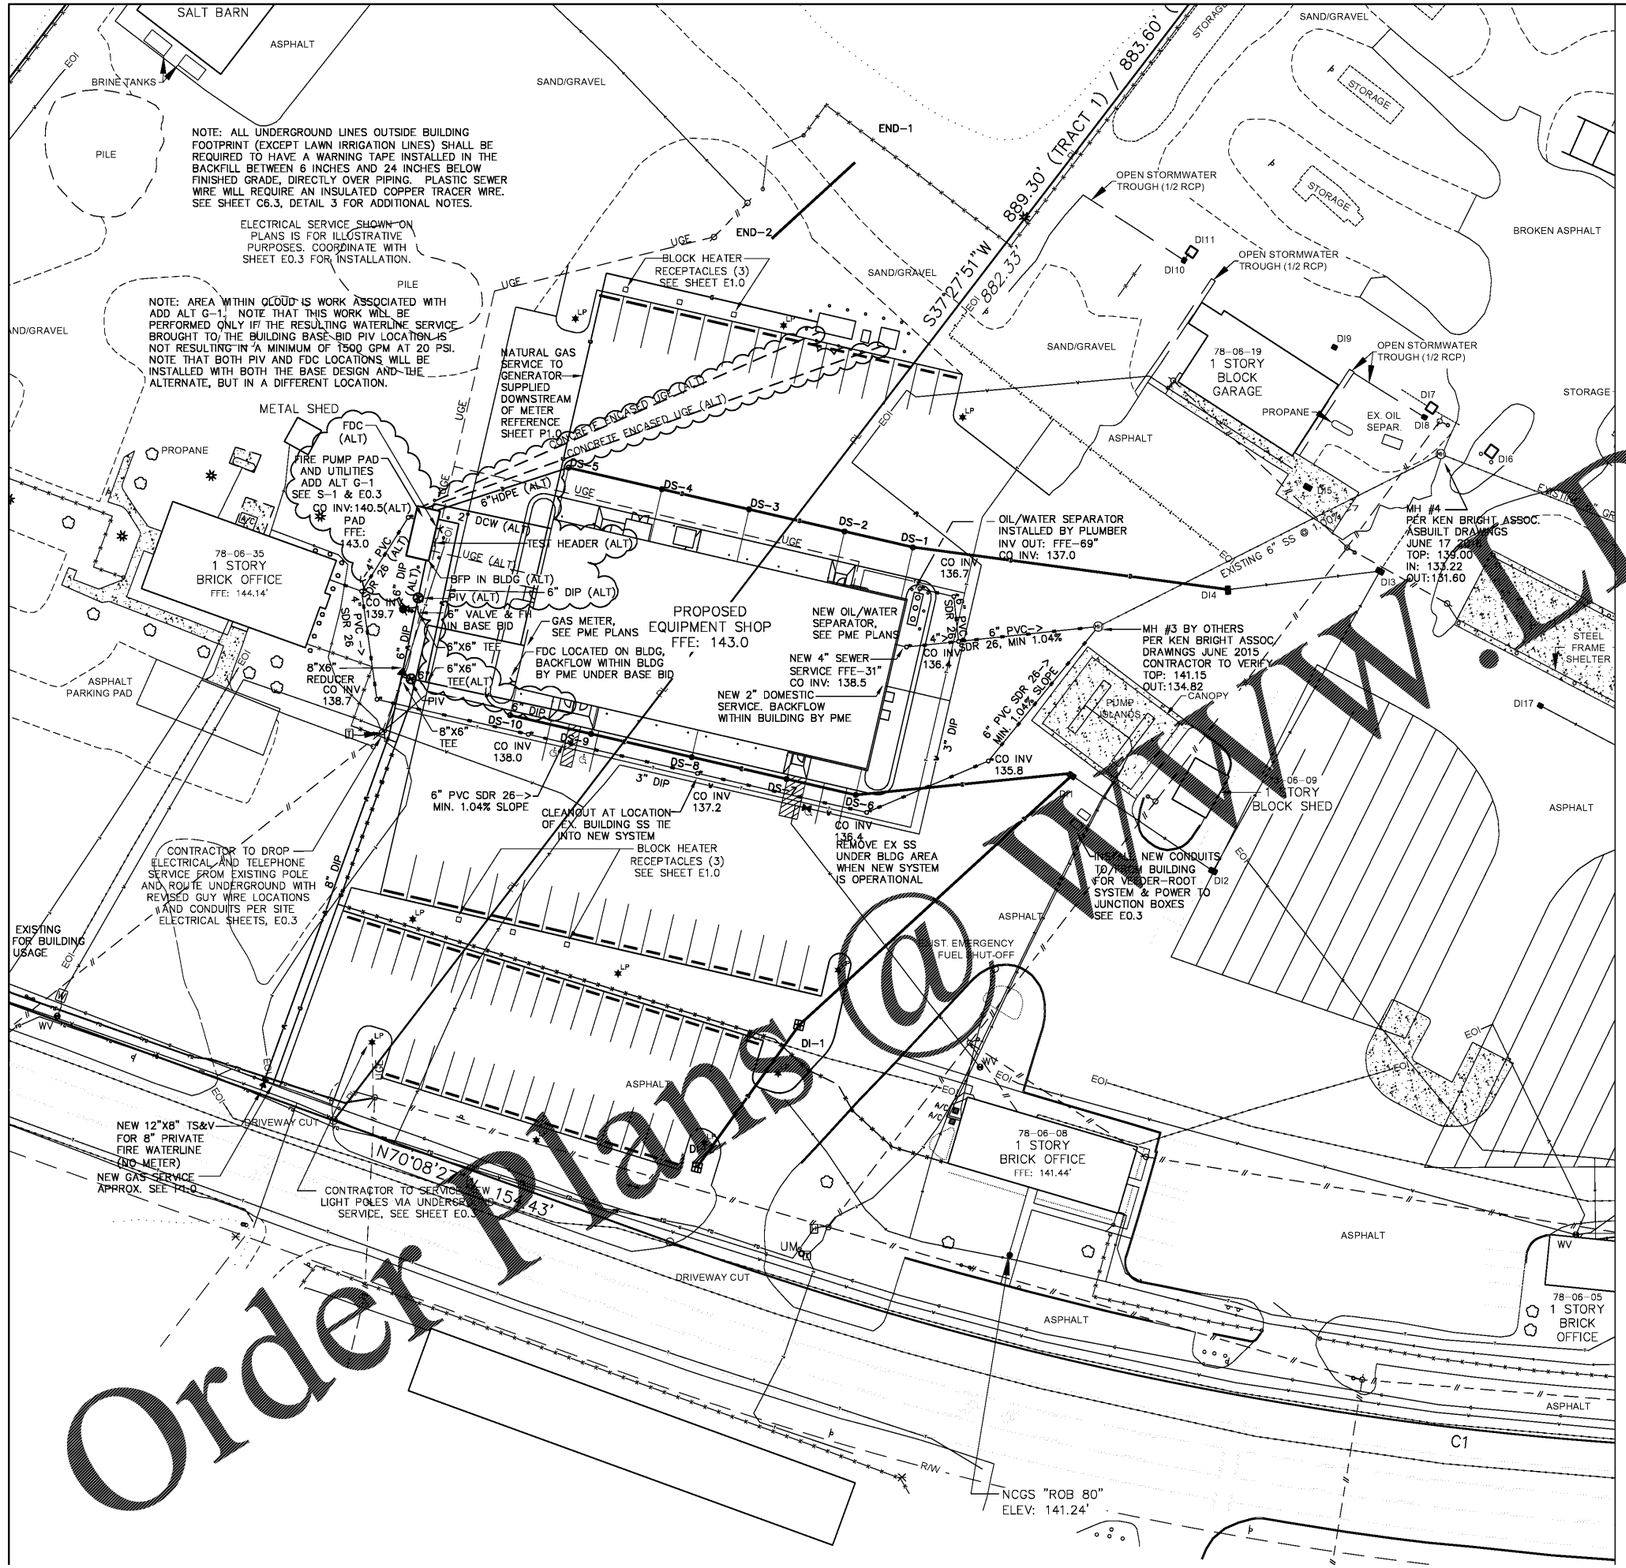

BASIS OF BEARINGS: NC GRID, NAD83(2011)

GRAPHIC SCALE

30 0 30 60

(IN FEET) 1 inch = 30 ft.

EXISTING LEGEND

- IRF (SQUARE) ● 1/2"x1/2" SQUARE ROD FOUND
- RBF ● #4 REBAR FOUND
- BUSH/SHRUB
- BUSH/SHRUB LINE
- COMPUTED POINT
- CONCRETE WALK/PAD/PATH
- CMF ■ CONCRETE MONUMENT FOUND
- EOI END OF S.U.E. INFORMATION
- EXISTING EASEMENT (AS LABELED)
- FENCE
- GAS ● GAS TEST STATION
- GUARD RAIL
- LIGHT POLE
- PROPERTY LINE
- PROPERTY LINE (NOT SURVEYED)
- R/W RIGHT-OF-WAY (NOT SURVEYED)
- SEWER MANHOLE
- SIGN
- SPOT ELEVATION
- STORM PIPE
- STORM PIPE (APPROXIMATE DIRECTION)
- STORM STRUCTURE
- TELEPHONE PEDESTAL
- TREE (CONIFEROUS)
- TREE (DECIDUOUS)
- TREE LINE
- UNDERGROUND ELECTRIC BOX
- UNDERGROUND FIBER OPTIC BOX
- UM UNDERGROUND UTILITY MARKER
- UTILITY PAINT MARKS – AIR
- UTILITY PAINT MARKS – ELECTRIC
- UTILITY PAINT MARKS – FIBER OPTIC
- UTILITY PAINT MARKS – FUEL
- UTILITY PAINT MARKS – GAS
- UTILITY PAINT MARKS – SEWER
- UTILITY PAINT MARKS – TELEPHONE
- UTILITY PAINT MARKS – UNKNOWN
- UTILITY PAINT MARKS – WATER
- UTILITY POLE
- UTILITY LINE (OVERHEAD)
- WATER METER
- WV ● WATER VALVE

BIDDING DOCUMENTS

NORTH CAROLINA PROFESSIONAL SEAL 27445 ENGINEER ANDREW JOSEPH FRENCH

DESIGNED BY:
FACILITIES DESIGN
ARCHITECTS & ENGINEERS
FACILITIES MANAGEMENT DIVISION, NCDOT
1 SOUTH WILMINGTON STREET
RALEIGH, NORTH CAROLINA 27601
PHONE: 919/707-4540 FAX 919/715-0399

CONSULTANT:
B&F CONSULTING
2805 TOBERMORY LANE
RALEIGH, NORTH CAROLINA 27606
PHONE: 919/859-1502
FAX 919/467-8827
NC LICENSE C-2149

DRAWING TITLE / DESCRIPTION:
PROPOSED UTILITIES PLAN

PROJECT TITLE:
LUMBERTON EQUIPMENT SHOP
NCDOT HIGHWAY DIVISION 6
872 NC 711 HIGHWAY
LUMBERTON, NORTH CAROLINA 28360 (ROBESON COUNTY)

STATE CONSTRUCTION ID.# 16-12916-01A

ASSET NUMBER: CO.# SITE.# BLDG.#
78 - 06 - 00

REVISIONS

NO.	DATE

DATE ISSUED: 1/26/2018
DRAWN BY: AF
CHECKED BY: RJB
SHEET NO.
C4.1

COPYRIGHT B&F CONSULTING, 2018