FINISH SCHEDULE

NO.	ROOM NAME	FLOOR SUB.	FLOOR FIN.	BASE SUB.	BASE FIN.	WALLS NORTH SUB.	WALLS NORTH FIN.	WALLS WEST SUB.	WALLS WEST FIN.	WALLS SOUTH SUB.	WALLS SOUTH FIN.	WALLS EAST SUB.	WALLS EAST FIN.	CEILING SUB.	CEILING FIN.	CEILING HGT.	REMARKS
101	OFFICE	CONC.	VCT	CMU	RB	CMU	PAINT	GWB	PAINT	CMU	PAINT	CMU	PAINT	SMG	ACT	9'-4"	
102	PARTS	CONC.	VCT	CMU	RB	GWB	PAINT	GWB	PAINT	CMU	PAINT	CMU	PAINT	SMG	ACT	9'-0"	
103	CORRIDOR	CONC.	SEALER	CMU	RB	CMU	PAINT	CMU	PAINT	CMU	PAINT	CMU	PAINT	SMG	ACT	9'-0"	
104	STORAGE	CONC.	SEALER	CMU	RB	CMU	PAINT	CMU	PAINT	CMU	PAINT	CMU	PAINT	SMG	ACT	9'-0"	
105	JANITOR	CONC.	SEALER	CMU	RB	CMU	PAINT / CWT	CMU	PAINT	CMU	PAINT	CMU	PAINT / CWT	SMG	ACT	9'-0"	CWT 4'W x 6'H ON NNE WALLS
106	UNISEX	CONC.	CFT	CMU	CBT	CMU	CWT	CMU	CWT	CMU	CWT	CMU	CWT	SMG	ACT	9'-0"	
107	MEN	CONC.	CFT	CMU	CBT	CMU	CWT	CMU	CWT	CMU	CWT	CMU	CWT	SMG	ACT	9'-0"	
108	BREAK ROOM	CONC.	VCT	CMU	RB	CMU	PAINT	CMU	PAINT	CMU	PAINT	CMU	PAINT	SMG	ACT	9'-4"	
109	UTILITY	CONC.	SEALER	CMU	RB	CMU	PAINT	CMU	PAINT	CMU	PAINT	CMU	PAINT	OPEN TO STRUCTURE	PAINT	----	
110	WORK BAY NO. 1	CONC.	HARDENER	CMU	----	CMU / PEMB	PAINT / FF	----	----	CMU / PEMB	PAINT / FF	CMU	PAINT	OPEN TO STRUCTURE	PAINT	----	
111	WORK BAY NO. 2	CONC.	HARDENER	CMU	----	CMU / PEMB	PAINT / FF	----	----	CMU / PEMB	PAINT / FF	----	----	OPEN TO STRUCTURE	PAINT	----	
112	WORK BAY NO. 3	CONC.	HARDENER	CMU	----	CMU / PEMB	PAINT / FF	CMU	PAINT	CMU / PEMB	PAINT / FF	----	----	OPEN TO STRUCTURE	PAINT	----	
113	MACHINE SHOP	CONC.	HARDENER	CMU	----	CMU / PEMB	PAINT / FF	CMU/ GWB	PAINT	CMU	PAINT	CMU	PAINT	OPEN TO STRUCTURE	PAINT	----	
114	WORK BAY NO. 4	CONC.	HARDENER	CMU	----	CMU	PAINT	CMU/ GWB	PAINT	CMU / PEMB	PAINT / FF	----	----	OPEN TO STRUCTURE	PAINT	----	
115	TOOLS AND STORAGE	CONC.	SEALER	CMU	----	CMU	PAINT	CMU	PAINT	CMU	PAINT	CMU	PAINT	M.R. GWB	PAINT	10'-0"	
116	TIRE STORAGE	CONC.	SEALER	CMU	----	CMU	PAINT	CMU	PAINT	CMU	PAINT	CMU	PAINT	M.R. GWB	PAINT	10'-0"	
117	TIRE CHANGE	CONC.	HARDENER	CMU	----	CMU / PEMB	PAINT / FF	CMU / PEMB	PAINT / FF	----	----	CMU/ GWB	PAINT	OPEN TO STRUCTURE	PAINT	----	
118	WASH BAY	CONC.	HARDENER	CMU	----	----	----	CMU / PEMB	PAINT / FF	CMU / PEMB	PAINT / FF	CMU/ GWB	PAINT	OPEN TO STRUCTURE	PAINT	----	
119	AIR COMPRESSOR	CONC.	SEALER	CMU	----	CMU	PAINT	CMU	PAINT	CMU	PAINT	CMU	PAINT	OPEN TO STRUCTURE	PAINT	----	
120	CORRIDOR	CONC.	SEALER	CMU	----	CMU/ GWB	PAINT	CMU/ GWB	PAINT	CMU / PEMB	PAINT / FF	----	----	OPEN TO STRUCTURE	PAINT	----	
201	MEZZANINE	CONC.	SEALER	CMU	----	PEMB	PAINT	----	----	PEMB	PAINT	PEMB	PAINT	OPEN TO STRUCTURE	PAINT	----	

ROOM FINISH NOTES:

1. ALL EXPOSED STRUCTURAL STEEL, INCLUDING PEMB STRUCTURE, SHALL BE PAINTED - COLORS AS SELECTED BY ARCHITECT. ALL FACTORY FINISHED METAL WALL AND ROOF PANELS SHALL BE CONCEALED BY INSULATION AND SHALL NOT BE PAINTED IN THE FIELD.
2. ALL RUBBER BASE SHALL BE 4" HIGH, CONTINUOUS ROLLS. PROVIDE PREMANUFACTURED EXTERIOR CORNERS.

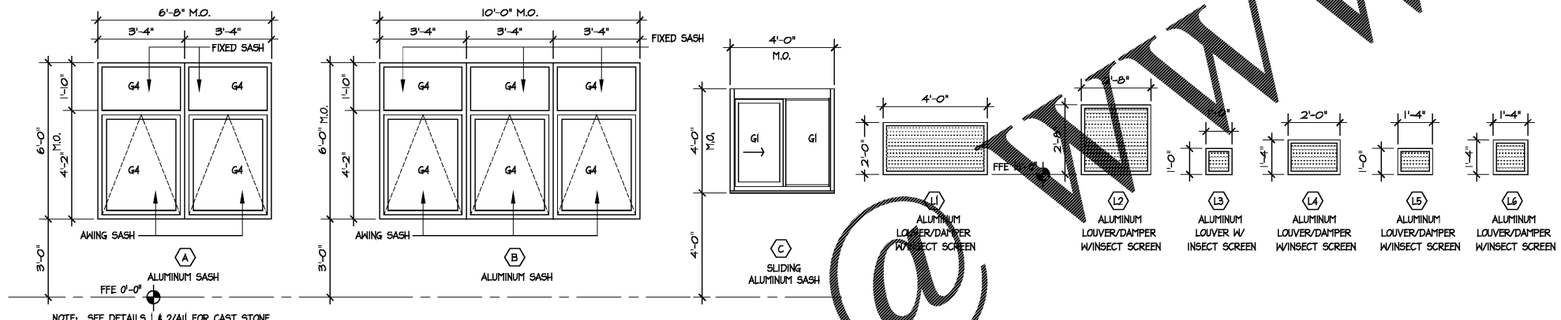

NOTE: SEE DETAILS 1 & 2/A11 FOR CAST STONE PROFILES AT WINDOWS 'A' AND 'B'.

3 / A10 WINDOW & LOUVER ELEVATIONS
SCALE: 3/8" = 1'-0"

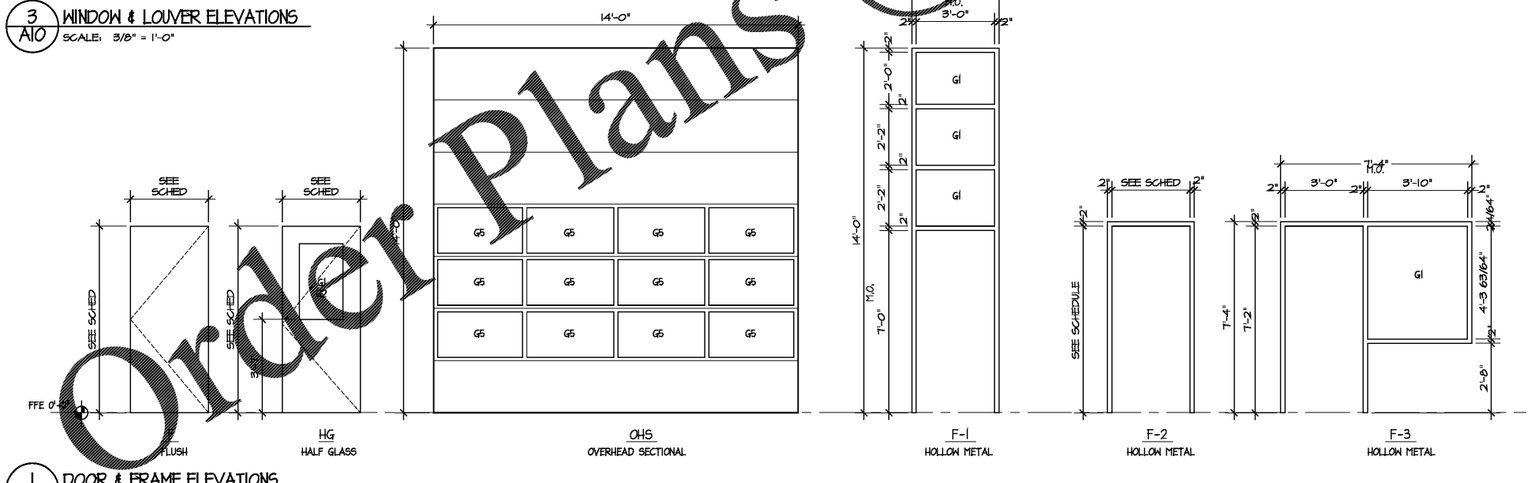

1 / A10 DOOR & FRAME ELEVATIONS
SCALE: 3/8" = 1'-0"

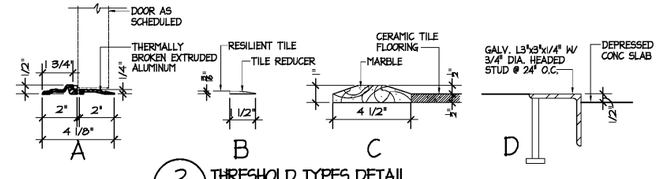

2 / A10 THRESHOLD TYPES DETAIL
SCALE: 3" = 1'-0"

DOOR & FRAME SCHEDULE

DOOR NO.	DOOR TYPE	DOOR SIZE	DOOR MAT	DOOR FINISH	DOOR GLASS	FRAME TYPE	FRAME MAT	FRAME FINISH	HARDWARE GROUP (NOTE 1)	SILL	JAMB	HEAD	THRESH	REMARKS
										SEE SHEET A11				
101	HG	3'-0"x7'-2"x1 3/4"	HM	PAINT	G2	F-3	HM	PAINT	7	S2	J4	H4	B	
102	HG	3'-0"x7'-2"x1 3/4"	HM	PAINT	G2	F-2	HM	PAINT	8	___	J2	H1	----	
104	F	3'-0"x7'-2"x1 3/4"	HM	PAINT		F-2	HM	PAINT	9	___	J2	H1	----	
105	F	3'-0"x7'-2"x1 3/4"	HM	PAINT		F-2	HM	PAINT	9	___	J2	H1	----	
106	F	3'-0"x7'-2"x1 3/4"	HM	PAINT		F-2	HM	PAINT	10	___	J2 S1M	H1 S1M	C	
107	F	3'-0"x7'-2"x1 3/4"	HM	PAINT		F-2	HM	PAINT	11	___	J2 S1M	H1 S1M	C	
108	HG	3'-0"x7'-2"x1 3/4"	HM	PAINT	G2	F-2	HM	PAINT	6	S2	J4	H4	B	
109	F	3'-0"x7'-2"x1 3/4"	HM	PAINT		F-2	HM	PAINT	5	___	J2	H1	----	PROVIDE PANIC HARDWARE
110A	OHS	14'-0"x14'-0"	STEEL	FF	PER MFR	-	-	-	-	1/A7	J5	1/A7	D	
110B	OHS	14'-0"x14'-0"	STEEL	FF	PER MFR	-	-	-	-	1/A7	J5	1/A7	D	
110C	HG	3'-0"x7'-2"x1 3/4"	HM	PAINT	G2	F-1	HM	PAINT	12	S1	J3	H2	A	
110D	HG	3'-0"x7'-2"x1 3/4"	HM	PAINT	G2	F-1	HM	PAINT	12	S1	J3	H2	A	
111A	OHS	14'-0"x14'-0"	STEEL	FF	PER MFR	-	-	-	-	1/A7	J5	1/A7	D	
111B	OHS	14'-0"x14'-0"	STEEL	FF	PER MFR	-	-	-	-	1/A7	J5	1/A7	D	
112A	OHS	14'-0"x14'-0"	STEEL	FF	PER MFR	-	-	-	-	1/A7	J5	1/A7	D	
112B	OHS	14'-0"x14'-0"	STEEL	FF	PER MFR	-	-	-	-	1/A7	J5	1/A7	D	
114	OHS	14'-0"x14'-0"	STEEL	FF	PER MFR	-	-	-	-	1/A7	J5	1/A7	D	
115	F	(2)3'-0"x7'-2"x1 3/4"	HM	PAINT	G2	F-2	HM	PAINT	4	___	J2	H1	----	DUST-PROOF STRIKE
117A	OHS	14'-0"x14'-0"	STEEL	FF	PER MFR	-	-	-	-	1/A7	J5	1/A7	D	
117B	HG	3'-0"x7'-2"x1 3/4"	HM	PAINT	G2	F-1	HM	PAINT	12	S1	J1	H2	A	
117C	HG	3'-0"x7'-2"x1 3/4"	HM	PAINT	G2	F-1	HM	PAINT	12	S1	J1	H2	A	
117D	HG	(2)3'-0"x7'-2"x1 3/4"	HM	PAINT	G2	F-2	HM	PAINT	4	___	J2	H1	----	DUST-PROOF STRIKE
118A	OHS	14'-0"x14'-0"	STEEL	FF	PER MFR	-	-	-	-	1/A7	J5	1/A7	D	
118B	HG	3'-0"x7'-2"x1 3/4"	HM	PAINT	G2	F-2	HM	PAINT	2	S1	J1	H2	A	
119	F	(2)3'-0"x7'-2"x1 3/4"	HM	PAINT	G2	F-2	HM	PAINT	3	S1	J1	H1 S1M	A	DUST-PROOF STRIKE
120	HG	3'-0"x7'-2"x1 3/4"	HM	PAINT	G2	F-1	HM	PAINT	2	S1	J1	H2	A	

DOOR NOTES:

1. ALL DOOR HARDWARE SHALL COMPLY WITH NCSBC REQUIREMENTS. HARDWARE SCHEDULE SHALL BE PROVIDED BY A CERTIFIED DOOR HARDWARE CONSULTANT. ALL HARDWARE SHALL HAVE BRUSHED STAINLESS STEEL FINISH.

ABBREVIATIONS

ACT	ACOUSTICAL CEILING TILE	OHS	OVERHEAD SECTIONAL DOOR
CFT	CERAMIC FLOOR TILE	PCMU	PAINTED CONCRETE MASONRY UNIT
CBT	CERAMIC BASE TILE	PEMB	PRE-ENGINEERED METAL BUILDING
CWT	CERAMIC WALL TILE	RB	RUBBER BASE
FF	FACTORY FINISH	SMG	SUSPENDED METAL GRID
GWB	GYPSUM WALL BOARD	VCT	VINYL COMPOSITION TILE
HM	HOLLOW METAL		
KP	KEYPAD LOCKSET		
M.R.	MOISTURE RESISTANT		

GLASS SCHEDULE

MARK	DESCRIPTION
G1	1" INSULATING TEMPERED GLASS
G2	1/4" TEMPERED GLASS
G3	5/8" TEMPERED INSULATING GLASS
G4	1" INSULATING FLOAT GLASS
G5	MANUFACTURER'S STANDARD INSULATING SAFETY GLAZING UNIT

Order Plans @ WWW.LDLine.com

BIDDING DOCUMENTS

SEAL

DESIGNED BY:
FACILITIES DESIGN
ARCHITECTS & ENGINEERS
FACILITIES MANAGEMENT DIVISION, NCDOT
1 SOUTH WILMINGTON STREET
RALEIGH, NORTH CAROLINA 27601
PHONE 919/707-4540 FAX 919/715-0598

CONSULTANT:

DRAWING TITLE / DESCRIPTION:
ROOM FINISH & DOOR SCHEDULES, DOOR, FRAME, & WINDOW ELEVATIONS

PROJECT TITLE:
LUMBERTON EQUIPMENT SHOP
NCDOT HIGHWAY DIVISION 6
872 NC 711 HIGHWAY
LUMBERTON, NORTH CAROLINA 28360

STATE CONSTRUCTION ID.# 16-12916-01A

ASSET NUMBER: CO.# SITE.# BLDG.#
78 - 06 - 00

REVISIONS
NO. DATE

DATE ISSUED: 12/15/2017
DRAWN BY:
CHECKED BY:

SHEET NO.
A10