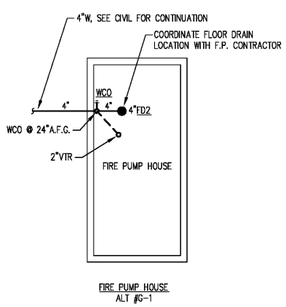

FIRE PUMP HOUSE
ALT #G-1

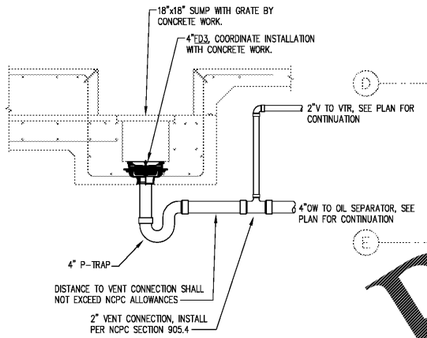

2 PIT DRAIN DETAIL
SCALE: NONE

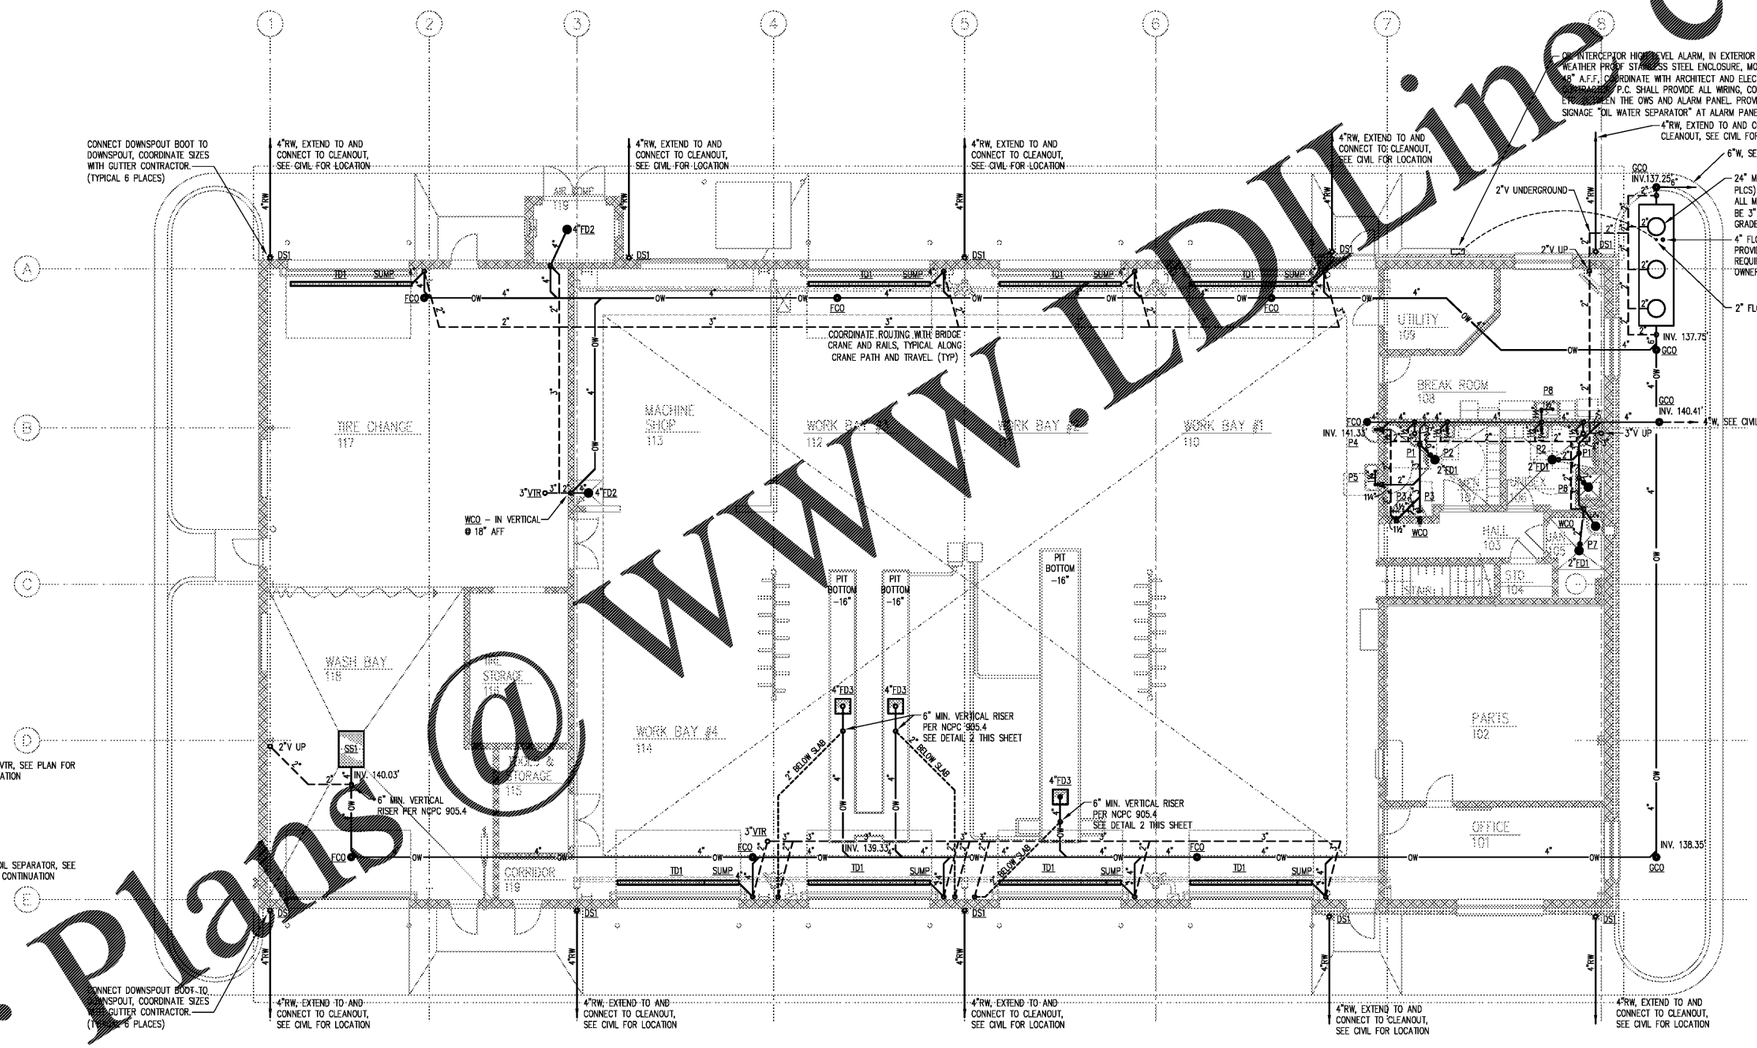

1 GROUND LEVEL WASTE FLOOR PLAN – PLUMBING
SCALE: 1/8" = 1'-0"

NORTH

1/8"=1'-0" 0' 4' 8' 16'

INVERT ELEVATIONS

NOTE:
INDICATED INVERT ELEVATIONS ARE FROM FINISH FLOOR ELEVATION 143.0' (0'-0") TO BOTTOM OF PIPE. COORDINATE WITH ARCHITECTURAL AND CIVIL DRAWINGS.

UNDERGROUND NOTES:

NOTES:

1. METALLIC LINES SHALL BE IDENTIFIED WITH DURABLE PRINTED PLASTIC WARNING TAPES, MINIMUM 3 INCHES WIDE WITH LETTERING TO IDENTIFY BURIED LINE BELOW, IN BACKFILL 6"-24" BELOW FINISH GRADE, DIRECTLY OVER PIPE.
2. NON-METALLIC PIPES, OTHER THAN GAS LINES, SHALL BE IDENTIFIED BY DETECTABLE WARNING TAPE, MINIMUM 2 INCHES WIDE, WITH LETTERING TO IDENTIFY BURIED LINE BELOW, IN BACKFILL 6"-24" BELOW FINISH GRADE, DIRECTLY OVER PIPE.

Order Plans @ www.LDLine.com

BIDDING DOCUMENTS

SEALED: NORTH CAROLINA PROFESSIONAL ENGINEER SEAL 27918 WILLIAM L. HOUSE 12/15/17

DESIGNED BY:
FACILITIES DESIGN ARCHITECTS & ENGINEERS
A DIVISION OF THE NORTH CAROLINA DEPARTMENT OF PUBLIC SAFETY
1 BOOTH MUNSON STREET
SANFORD, NORTH CAROLINA 27330-2000
PHONE: (919)774-5400 FAX: (919)708-0369

CONSULTANT:
DEVITA
ARCHITECTS & ENGINEERS, P.A.
3141 CAPITAL BOULEVARD, SUITE 100
RALEIGH, NORTH CAROLINA 27604-3660
NC Firm License # C-0313

DRAWING TITLE / DISCRIPTION:
GROUND LEVEL WASTE FLOOR PLAN - PLUMBING

PROJECT TITLE:
LUMBERTON EQUIPMENT SHOP
NCDOT HIGHWAY DIVISION 6

872 NC 711 HIGHWAY
LUMBERTON, NORTH CAROLINA 28360

STATE CONSTRUCTION ID.# 16-12916-01A

ASSET NUMBER: CO.# 78 SITE.# 06 BLDG.# 00

REVISIONS NO.	DATE

DATE ISSUED: 12/15/2017
DRAWN BY: DRB
CHECKED BY: WLA
SHEET NO.
P1.0