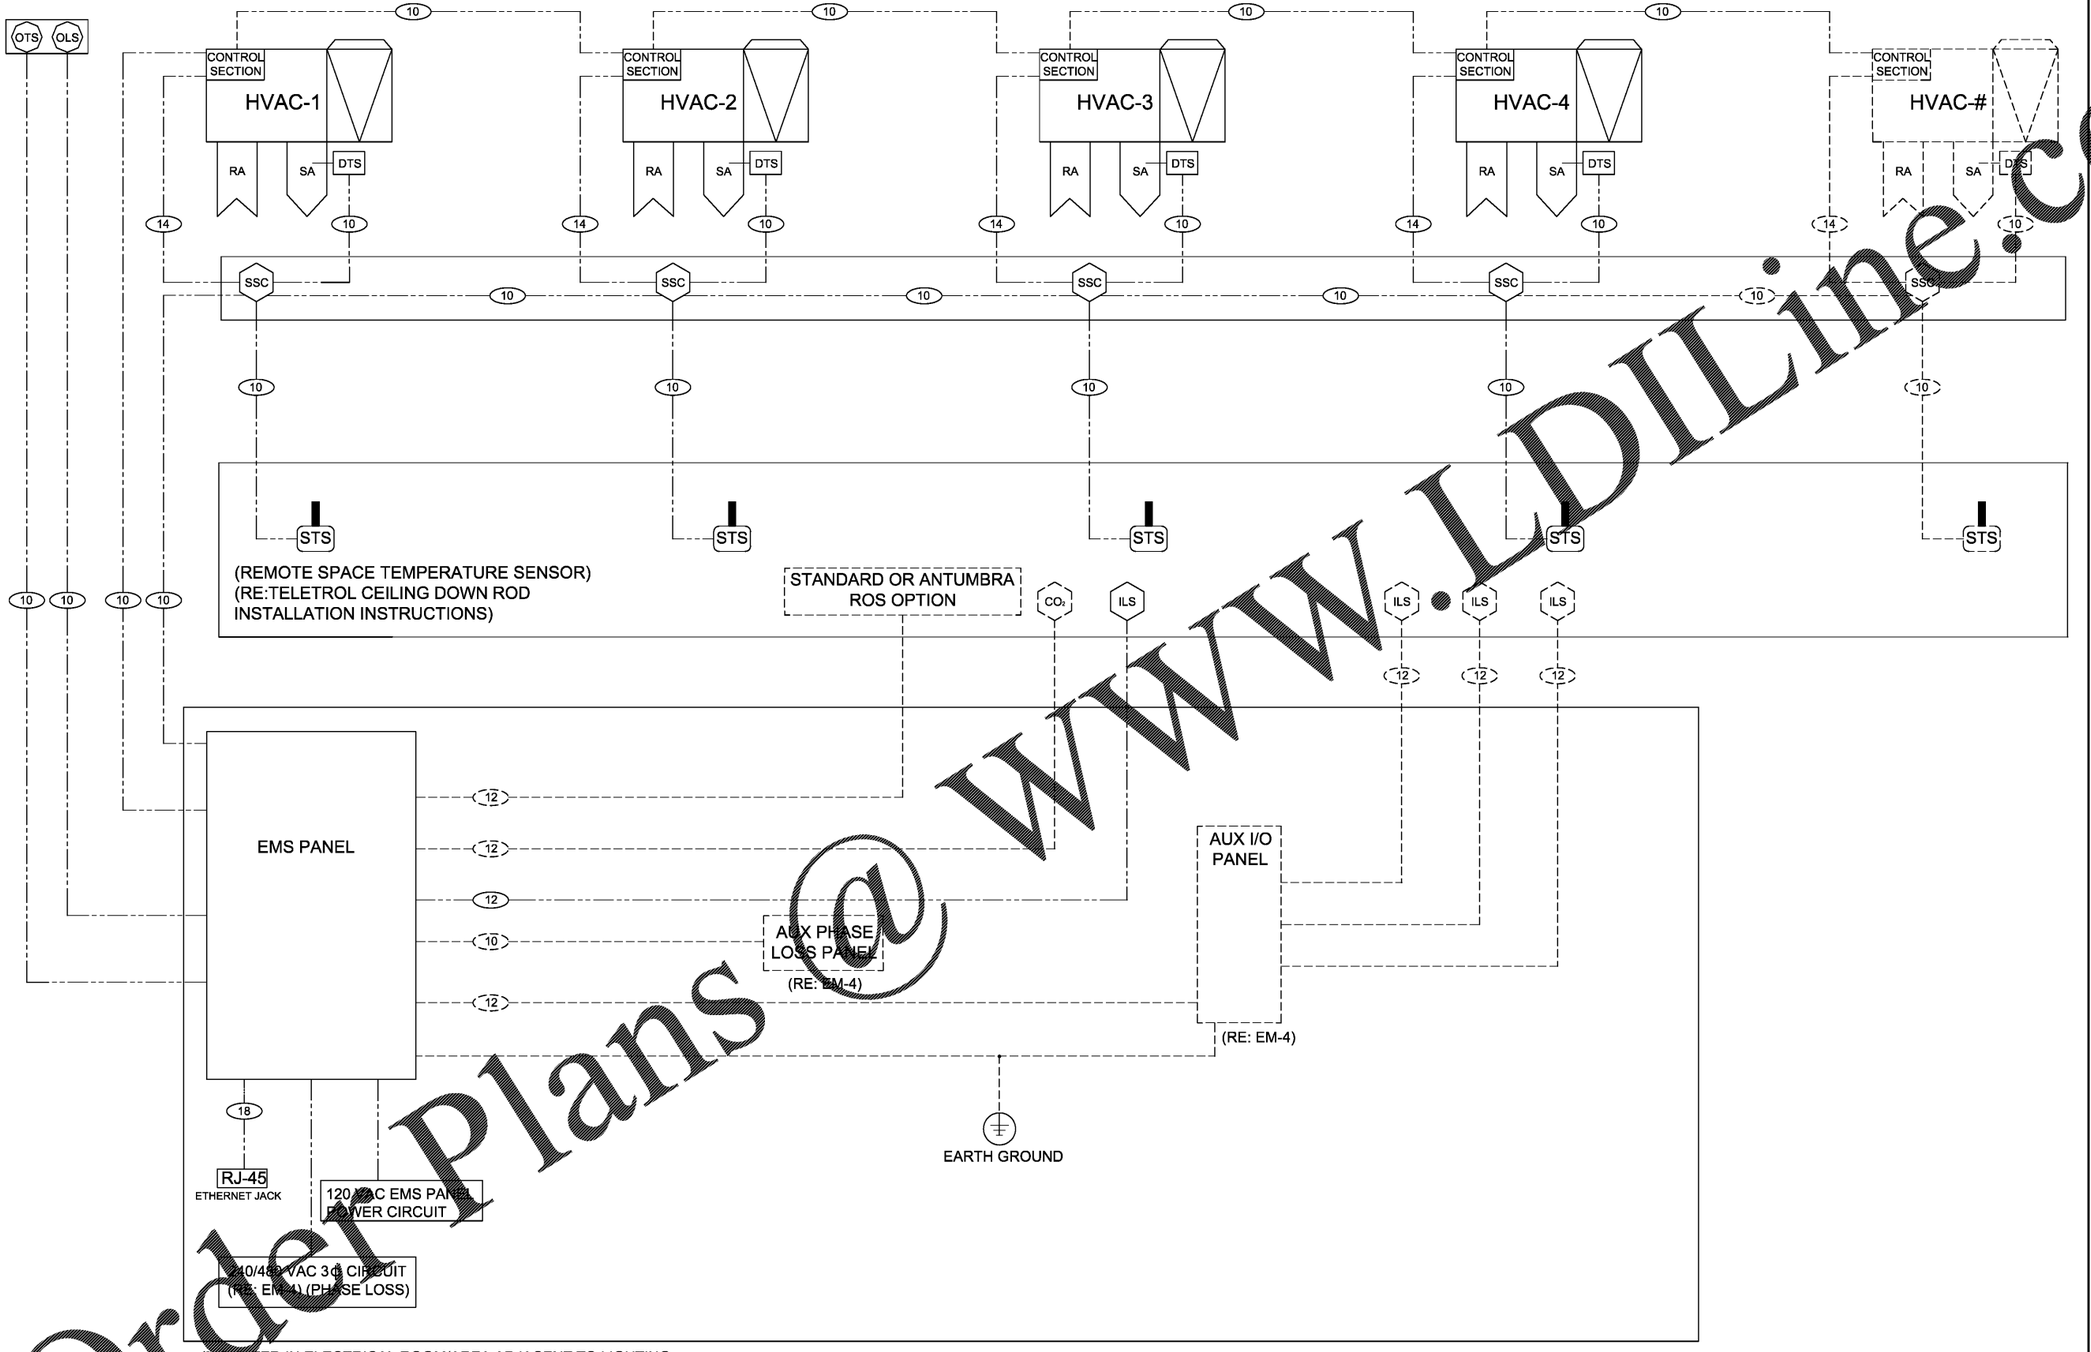

ENERGY MANAGEMENT SYSTEM SINGLE LINE DIAGRAM

SCALE: None

TELETROL SYSTEMS INC.
286 Commercial Street
Manchester, NH 03101

PHILIPS teletrol smart and simplicity

DOLLAR TREE LINE DIAGRAM (FOR REFERENCE ONLY)

REVISION: (PART NUMBER 94-327)	DATE:
ADD NEW CONTROLLER TO DESIGN (ECN 2167)	4/11/14
ADD INTERCONNECTION INFORMATION FOR AUXILIARY I/O PANEL 01-451.(ECN 2234)	6/26/14
ADD ANTUMBRA OPTION. (ECN 2239)	8/12/14
DRAWN: W.P.C.	CHECKED: R.S.R.

ENERGY MANAGEMENT PLAN

EM-2 of 4

Order Plans @ WWW.LDILine.com