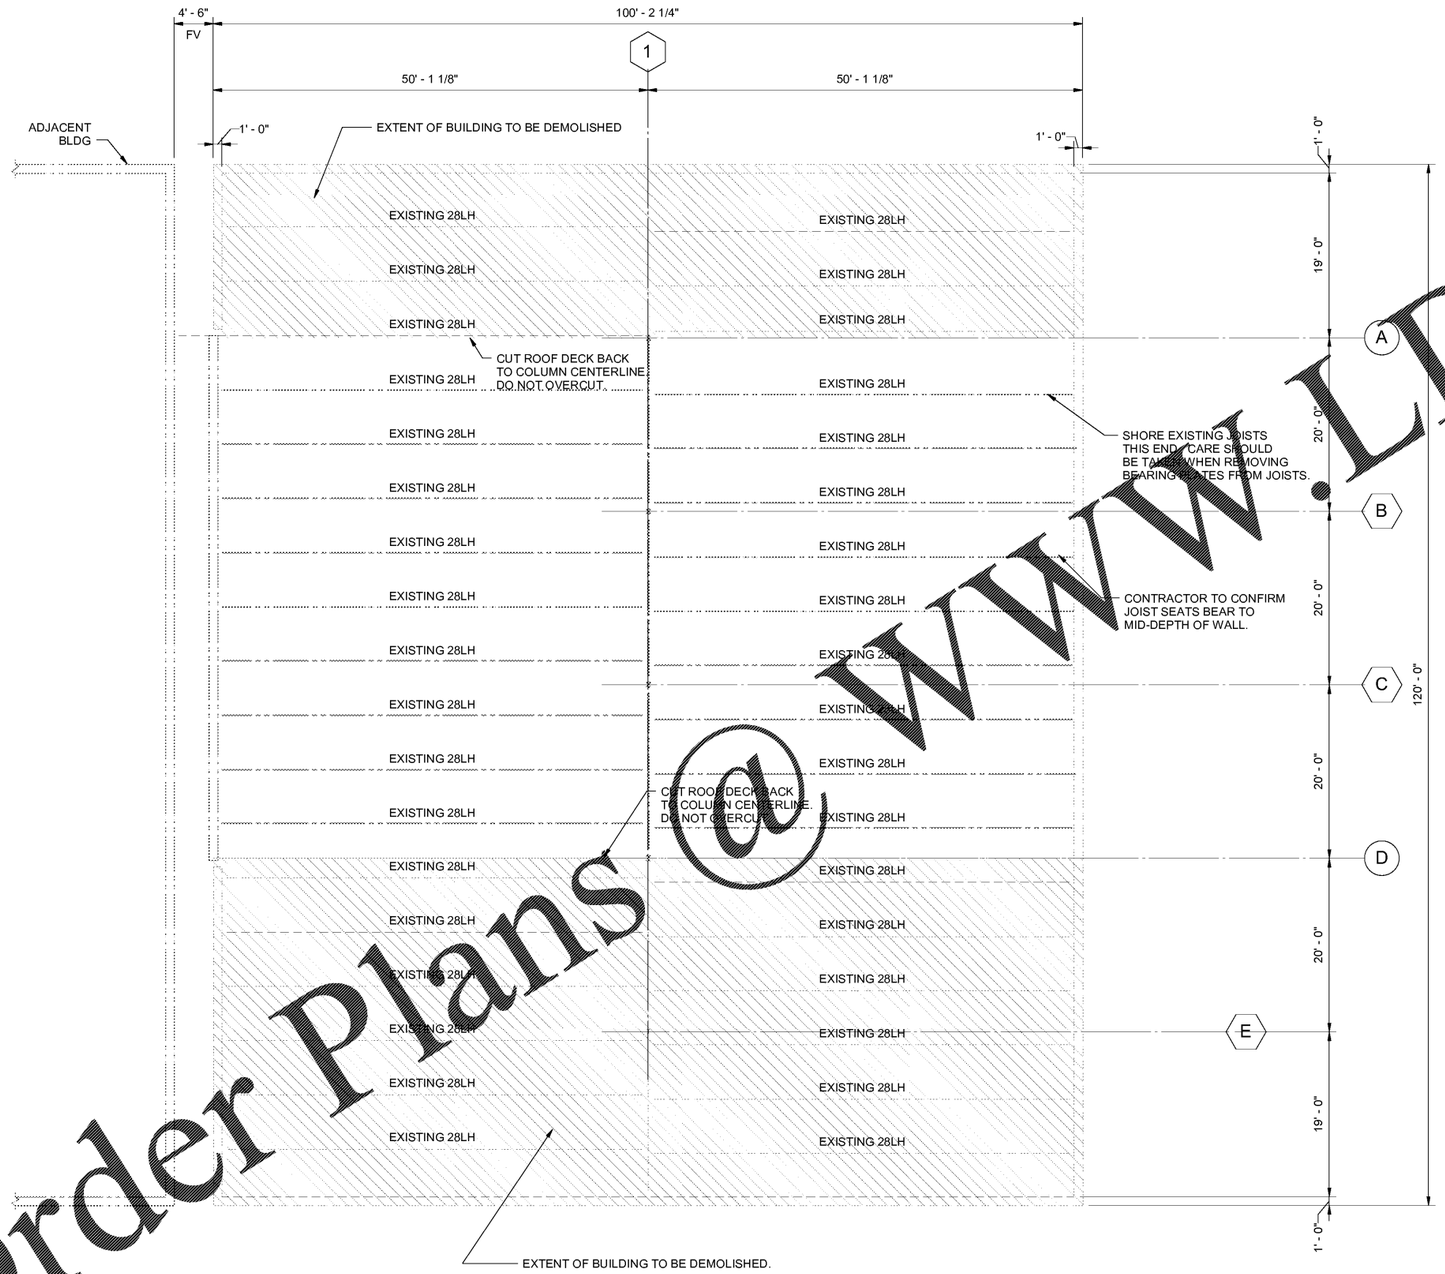


## Demo Roof Framing Plan

1/8" = 1'-0"

Order Plans @ WWW.LDILine.com

LBYD ENGINEERS
Birmingham, Alabama
Huntsville, Alabama
Auburn, Alabama
Tampa Bay, Florida
www.lbyd.com

LBYD, Inc.
716 South 30th Street
Birmingham, AL 35233
Phone (205) 251-4500
Fax (205) 324-4181

copyright 2017
These drawings and design intent are the sole property of LBYD Inc. which may not be reproduced without written permission.

LBYD Project Number
101-17-380.001

Seal
NOT FOR CONSTRUCTION

Date
Revision

Project Name
Buffalo Wild Wings
Realty Link
1416 4th Avenue South,
Birmingham, AL 35233

Sheet Title
DEMO ROOF FRAMING PLAN

Date
01-19-2018

Checked By
REB

Drawn By
MDB

Sheet Number
S2.20

Sequence
Total