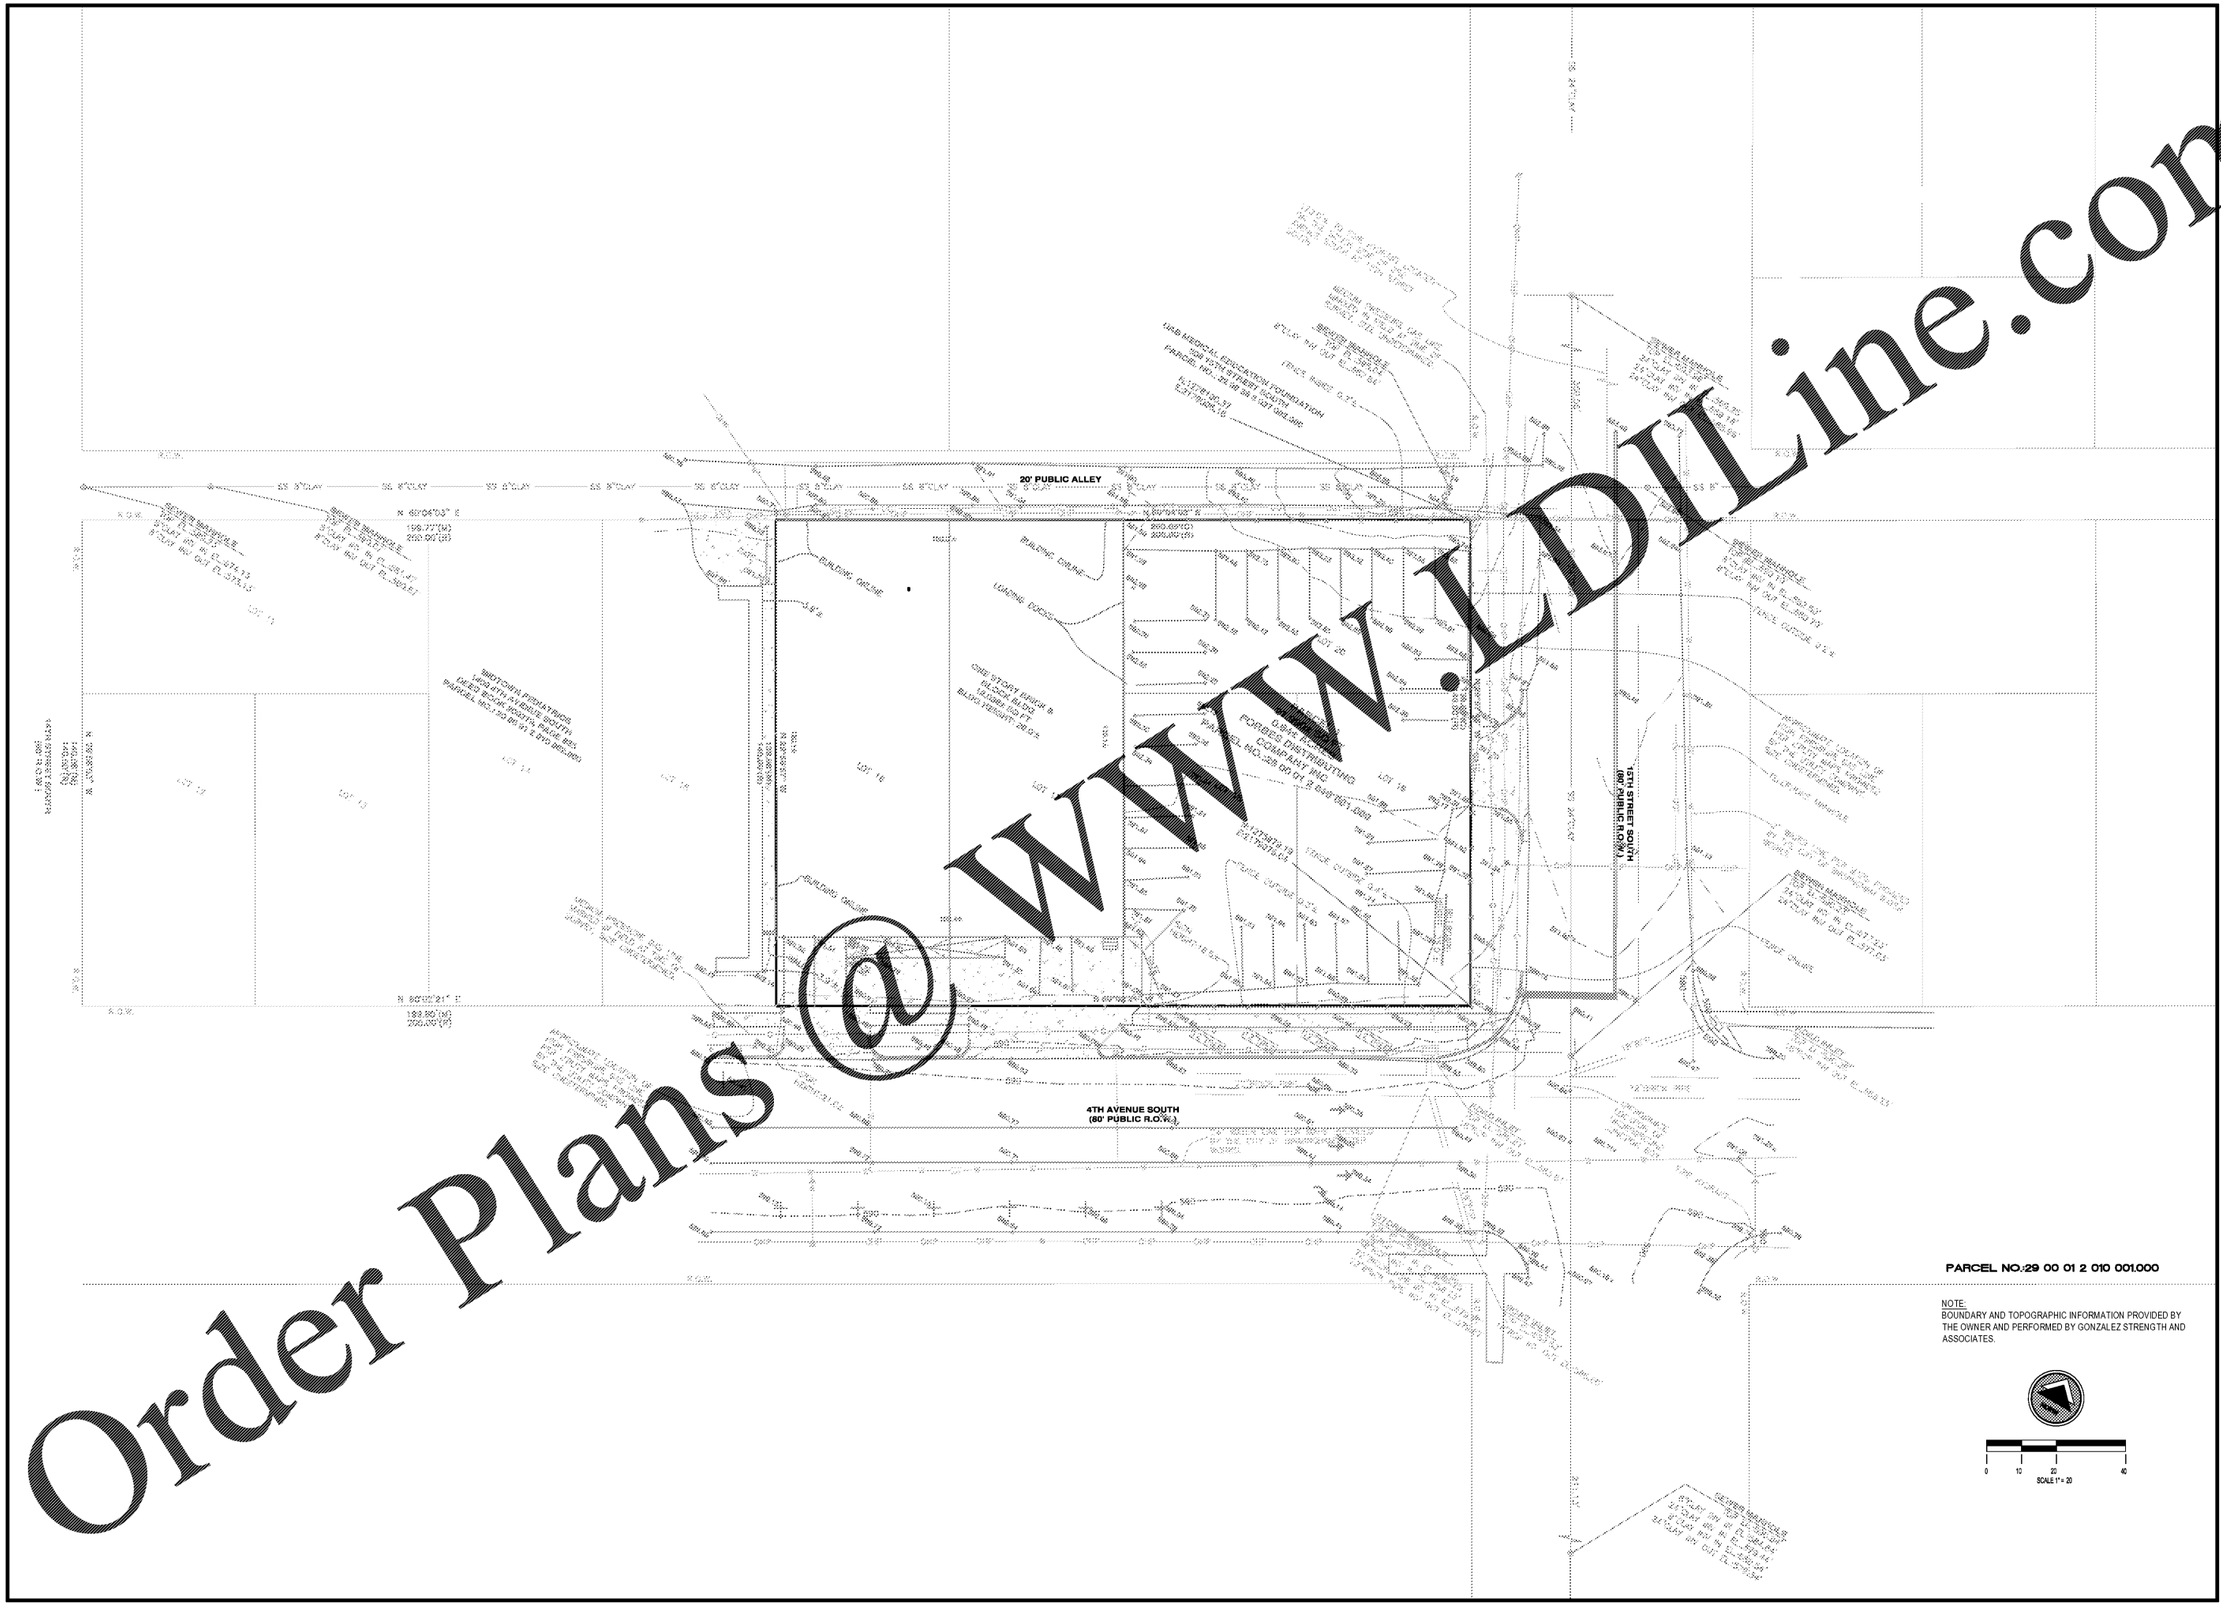

Order Plans @ WWW.LDLine.com

LBYD ENGINEERS
Birmingham, Alabama
Huntsville, Alabama
Auburn, Alabama
Tampa Bay, Florida
www.lbyd.com

LBYD, Inc.
Civil and Structural Engineers
716 South 30th Street
Birmingham, AL 35233
Phone (205) 251-4500
Structural Fax (205) 324-4181
Civil Fax (205) 488-0226

© copyright 2017
These drawings and design intent are the sole property of LBYD Inc. which may not be reproduced without written permission.

LBYD Project Number
102-17-079

Seal
ALABAMA LICENSED No. 30407 PROFESSIONAL ENGINEER WILLIAM LAMAR HATCHER
2-9-2018

Date	Revision

Project Name
Buffalo Wild Wings
Realty Link
1416 4th Avenue South, Birmingham, AL

Sheet Title
EXISTING CONDITIONS

Date
2-9-2018

Checked By	Drawn By
BLH	MTH

Sheet Number	Sequence	Total
C0.0	1	9