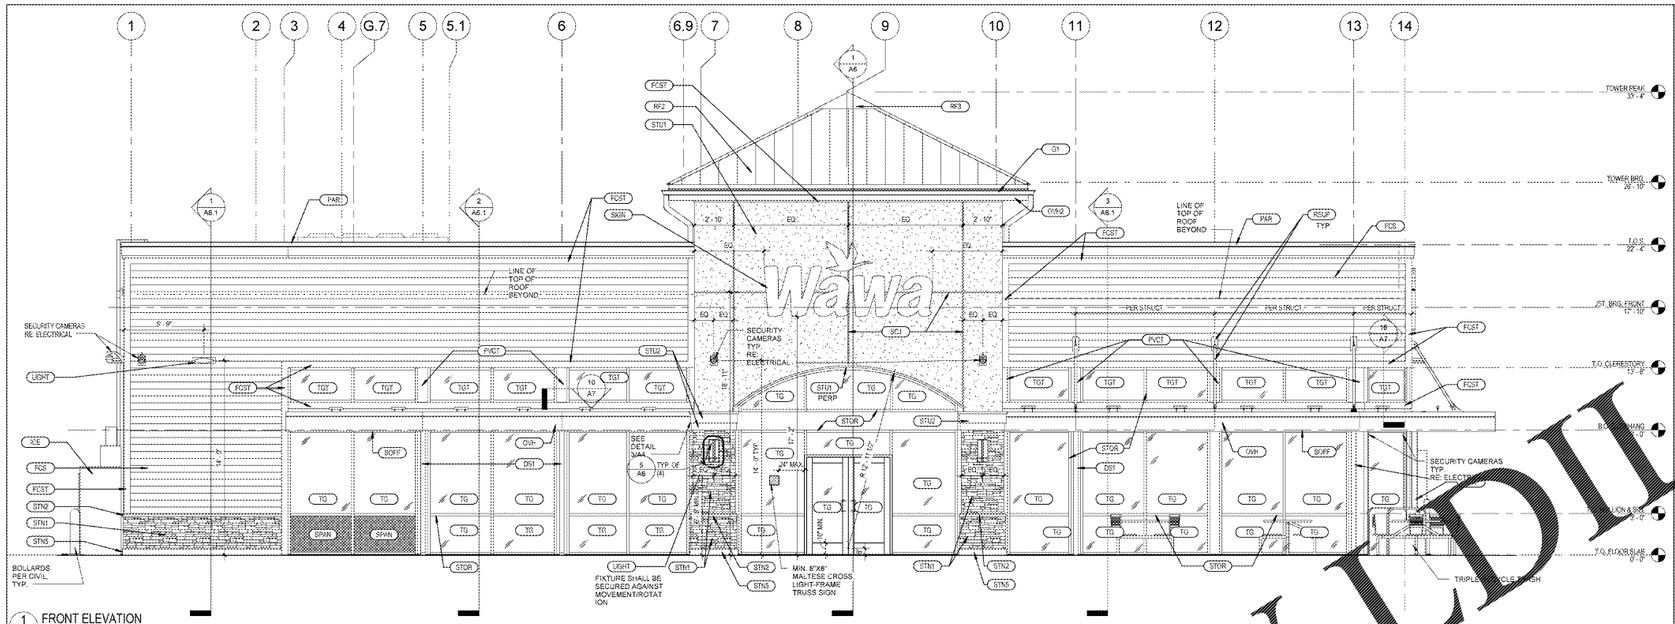

1 FRONT ELEVATION
A1 1/4" = 1'-0"

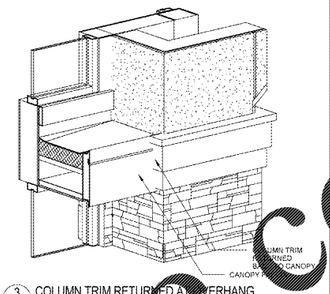

3 COLUMN TRIM RETURNED AT OVERHANG
A4

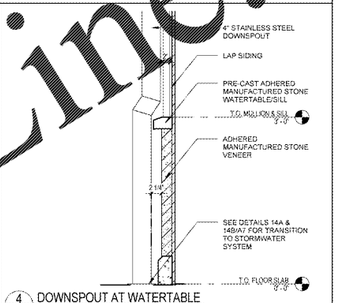

4 DOWNSPOUT AT WATERTABLE
A4 1" = 1'-0"

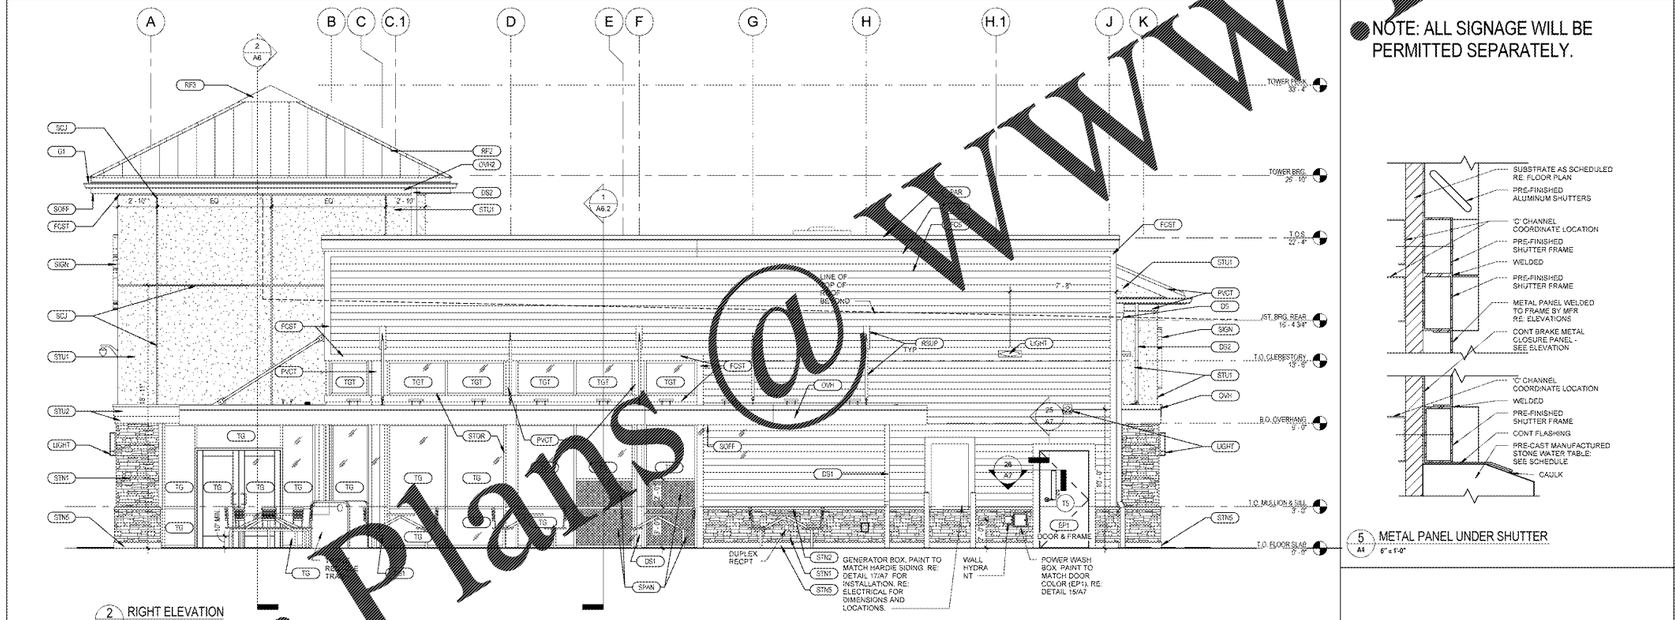

2 RIGHT ELEVATION
A4 1/4" = 1'-0"

- NOTE: ALL SIGNAGE WILL BE PERMITTED SEPARATELY.

5 METAL PANEL UNDER SHUTTER
A4 6" = 1'-0"

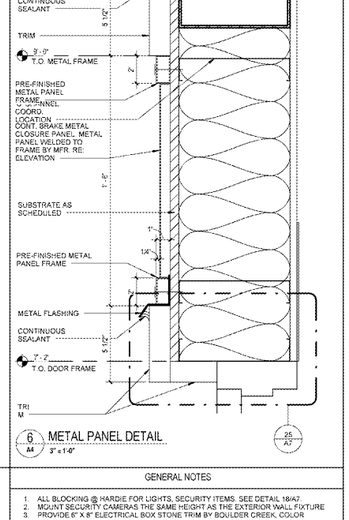

6 METAL PANEL DETAIL
A4 3" = 1'-0"

GENERAL NOTES

1. ALL BLOCKING @ HARDIE FOR LIGHTS, SECURITY ITEMS. SEE DETAIL 18/A7.
2. MOUNT SECURITY CAMERAS THE SAME HEIGHT AS THE EXTERIOR WALL FIXTURE
3. PROVIDE 6" X 6" ELECTRICAL BOX STONE TRIM BY BOULDER CREEK, COLOR ANTIQUE TAN AT ALL EXTERIOR ELECTRICAL RECEPTACLES MOUNTED ON STONE. SEE DETAIL 8/A4

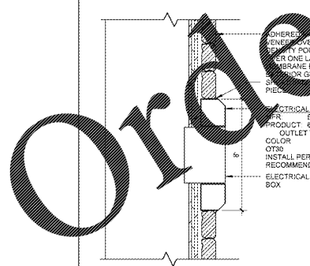

8 ELECT. BOX DETAIL @ STONE, TYP.
A4 3" = 1'-0"

1. 'R' SYMBOL SHALL BE PLACED WITHIN 24" TO THE LEFT OF MAIN ENTRY DOOR.
2. PERMANENTLY ATTACH TO FACE OF STRUCTURE ON CONTRASTING BACKGROUND
3. BOTTOM OF SIGN 48" MIN. A.F.F. TOP OF SIGN 72" MAX A.F.F
4. AS PER 69A-60.0051

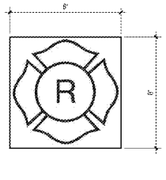

7 LIGHT-FRAME TRUSS-TYPE CONSTRUCTION SIGN
A4 3" = 1'-0"

ARCHITECTURAL - EXTERIOR FINISH SCHEDULE

SYMBOL	MATERIAL	MANUFACTURER	COLOR	NOTES
CS2	CO2 FILL BOX WITH PVC SLEEVE THRU WALL	SUPPLIER		SEE A1 FOR LOCATION AND MOUNTING DETAIL, 15/A7 (SIM.)
DS	STAINLESS STEEL THRUWALL SCUPPER & COLLECTOR AND 4" DIA. STAINLESS STEEL DOWNSPOUT	ATAS INTERNATIONAL INC.	NATURAL MILL FINISH	COORDINATE WITH CIVIL FOR CONNECTION TO STORM SEWER. SEE DETAIL 14A & 14B/A7. ALTERNATE : PETERSEN PAC CLAD
DS1	4" DIA. STAINLESS STEEL DOWNSPOUT. REFER TO SPECS FOR GAUGE	ATAS INTERNATIONAL INC.	NATURAL MILL FINISH	COORDINATE WITH CIVIL FOR CONNECTION TO STORM SEWER. SEE DETAIL 14A & 14B/A7. ALTERNATE : PETERSEN PAC CLAD
DS2	4" DIA. .032 ALUM. DOWNSPOUT	ATAS INTERNATIONAL INC.	NATURAL MILL FINISH	ALTERNATE : PETERSEN PAC CLAD
EP1	PAINT	BENJAMIN MOORE	COLOR: WHITE DIAMOND 2121-60 FINISH: EGGSHELL	DOOR & FRAME
FCS	"ARTISAN" PLANK LAP SIDING	JAMES HARDIE	HARRIS CREAM, FINISH: BEADED SMOOTH, 8.25" X 12'	PRE-FINISHED. PROVIDE COLOR-MATCHED CAULK BY JAMES HARDIE
FCST	"ARTISAN" ACCENT TRIM	JAMES HARDIE	ARTIC WHITE, FINISH: SMOOTH, 1.5" TH x 6" W x 10'-0" L	PRE-FINISHED. PROVIDE COLOR-MATCHED CAULK BY JAMES HARDIE
G1	ALUMINUM GUTTERS		.032 POLISHED ALUMINUM W/ CLEAR ANODIZED FINISH	CONTINUOUS - NO SEAMS ALLOWED. SEE SHEET A3.1
ICE	ICE MERCHANDISER	LEER	PAINT BENJAMIN MOORE, BM OC-1 NATURAL WICKER	
LADD	METAL EXTERIOR LADDER	EASTERN METAL SUPPLY	BRUSHED ALUMINUM	SEE A3.1 FOR DETAILS
LGD	6" LADDER GUARD #LG6	VISIONMASTERS EQUIP. CO.	MILL FINISH	
LIGHT	EXTERIOR LIGHT FIXTURE			SEE ELECTRICAL DRAWINGS AND DETAIL 18/A7 FOR MOUNTING
MTPN	METAL PANEL	PIONEER ARCHITECTURAL SYSTEMS	COLOR TO MATCH ADJACENT TRIM	BAHAMA SHUTTERS
MTPN2	METAL PANEL	PIONEER ARCHITECTURAL SYSTEMS	PAINT TO MATCH DOORS, P1	
OFS	STAINLESS STEEL 8' X 16" OVERFLOW SCUPPER		NATURAL MILL FINISH	
OVH	METAL OVERHANG FACING	ATAS INTERNATIONAL INC.	RAPID-LOK FASCIA, CUSTOM EDGE-LOK FASCIA, COLOR: W7 BRITE RED	SEE A3.1 FOR DETAILS. ALTERNATE : PETERSON PAC CLAD
OVH2	HIP ROOF FASCIA	ATAS INTERNATIONAL INC.	BRAKE METAL, COLOR #26 BONE WHITE	SEE A3.1 FOR DETAILS. ALTERNATE : PETERSON PAC CLAD

ARCHITECTURAL - EXTERIOR FINISH SCHEDULE

SYMBOL	MATERIAL	MANUFACTURER	COLOR	NOTES
PAR	ALUMINUM PARAPET CAP	ATAS INTERNATIONAL INC.	COLOR TO MATCH ADJACENT TRIM	ALTERNATE : PETERSEN PAC CLAD
PBS	PREFINISHED ALUMINUM BAHAMA SHUTTER	PIONEER ARCHITECTURAL SYSTEMS	COLOR TO MATCH ADJACENT TRIM	SHUTTER PER SPECS. CONTACT (321) 505-5667
PVCT	ACCENT TRIM	AZEK	WHITE, FINISH: SMOOTH	PRE-FINISHED. ALTERNATE : PALIGHT
PVCT1	ACCENT TRIM	AZEK	1 X 2 WHITE, FINISH: SMOOTH	PRE-FINISHED. ALTERNATE : PALIGHT
RF2	METAL ROOFING	ATAS INTERNATIONAL INC.	MP-I 294 DUTCH SEAM, (1 1/2") 19.25", COLOR: #23 COPPERTONE	ALTERNATE : PETERSEN PAC CLAD
RF3	STANDING SEAM ROOF HIP CAP	ATAS INTERNATIONAL INC.	TO MATCH METAL ROOFING	ALTERNATE : PETERSEN PAC CLAD
RSUP	ROD SUPPORT & PLATE		POWDER COAT, MATCH SW #6076	SEE STRUCTURAL. ALL RODS NOT INDICATED ON STRUCTURAL ARE PURELY DECORATIVE RE: 21/A3.1
SCJ	STUCCO CONTROL JOINT - 3/4" WIDE			"W" SHAPED ACCORDION STYLE RE:SPECS
SIGN	ILLUMINATED SIGNAGE			SIGN BY WAWA. SURFACE MOUNTED
SOFF	MPS120 SOLID AND VENTED	ATAS INTERNATIONAL INC.	BONE WHITE	BUILDING OVERHANGS. ALTERNATE : PETERSEN PAC-CLAD
SPAN	SPANDREL GLASS, 1" INSULATED TEMPERED	VERIN-LOW	SUBDUED BRONZE	FRIT TO BE ON INSIDE OF PANEL
STN1	MANUFACTURED STONE VENEER	BORAL	SOUTHWEST BLEND PF-8019, PRO-FIT LEDGESTONE	
STN2	PRE-CAST MANUFACTURED STONE WATERTABLE/SILL	BORAL	TAUPE CSV-1375	VERTICAL GROUT JOINTS: 3/16" MAX. WIDTH. GROUT WITH BONSAL 471 WARM IVORY
STN5	PRE-CAST STONE BASE	ITALIAN CAST STONE	7"W X 6"H X 48" LENGTHS. COLOR: ICS-LS-WAWA-SABIA. FINISH: "LIGHT SMOOTH" . MAINTAIN CONSISTENT COLOR THROUGHOUT PROJECT	SEE DETAIL 5 & 11/A3.1. ALTERNATE: QUALITY STONE VENEER, INC. SEE SPECIFICATIONS.VERTICAL GROUT JOINTS: 3/16" MAX. WIDTH. GROUT WITH BONSAL 471 WARM IVORY
STN6	PRE-CAST STONE CAP	ITALIAN CAST STONE	COLOR: WHITE	SEE SHEET A10. GROUT JOINTS 3/16" MAX. WIDTH. COLOR: WHITE (TO MATCH STONE CAP)
STOR	STOREFRONT SYSTEM	KAWNEER	CLEAR ANODIZED	SEE SPECIFICATIONS
STU1	STUCCO	SENERGY	#30085 MERINGUE, FINISH: SAHARA	
STU2	STUCCO	SENERGY	#0154 STARK WHITE, FINISH: FINE	
TG	1" INSULATED TEMPERED GLASS			SEE SPECIFICATIONS
TGT	1" INSULATED TEMPERED GLASS	PPG	SOLARGRAY VLT. SEE SPECS	SEE SPECIFICATIONS
TH	36" X 48" ACCESS HATCH		FACTORY FINISH	REFER TO DOOR SCHEDULE, SHEET A1

Order Plans @ WWW.LDLine.com

Cuhaci & Peterson Architects Engineers Planners
1925 Prospect Ave.
Orlando, FL 32814
P (407) 661-9100
F (407) 661-9101
www.cpfl.com

CLIENT NAME
WAWA
260 WEST BALTIMORE PIKE
WAWA, PENNSYLVANIA 19063

PROJECT NAME
WAWA F85FB 2017.01 STORE #5294-CNY
26508 U.S. 19 NORTH
CLEARWATER, FL. 33761

SHEET TITLE
EXTERIOR ELEVATIONS

Revision Schedule		
No.	Description	Date
1	PERMIT SET	01/31/2017
2	PERMIT REVIEW SET	07/20/2017
3	BID SET	09/06/2017

PROJECT NO. 2016.022
DATE 01/31/2017
DRAWN MM
CHK'D LL
DWG NO. 5/5

A4