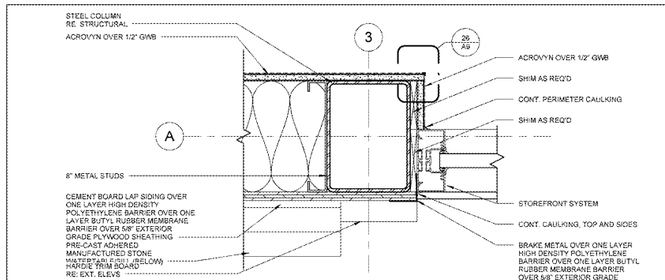

1 A7 STOREFRONT PLAN DETAIL
3" = 1'-0"

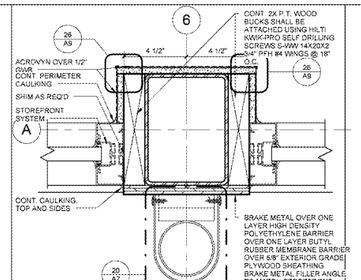

3 A7 STOREFRONT PLAN DETAIL
3" = 1'-0"

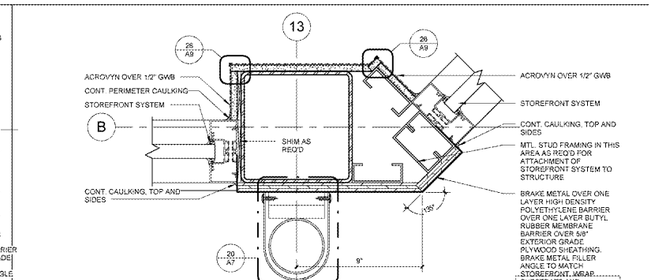

4 A7 STOREFRONT PLAN DETAIL
3" = 1'-0"

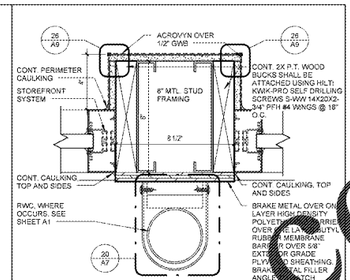

6 A7 DETAIL @ STOREFRONT BUMP OUT
3" = 1'-0"

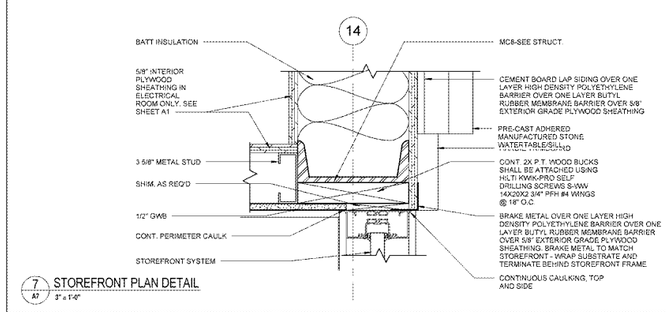

7 A7 STOREFRONT PLAN DETAIL
3" = 1'-0"

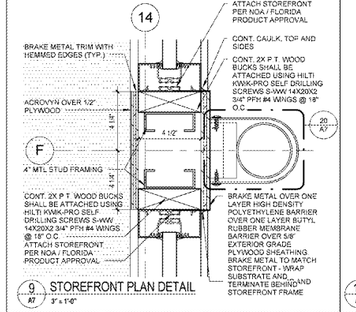

9 A7 STOREFRONT PLAN DETAIL
3" = 1'-0"

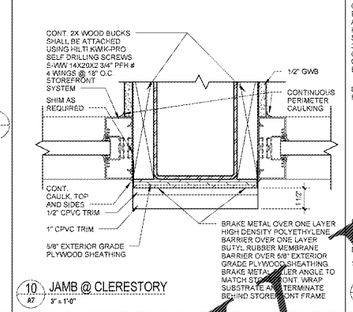

10 A7 JAMB @ CLERESTORY
3" = 1'-0"

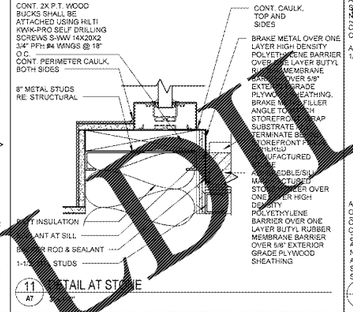

11 A7 DETAIL AT SILL

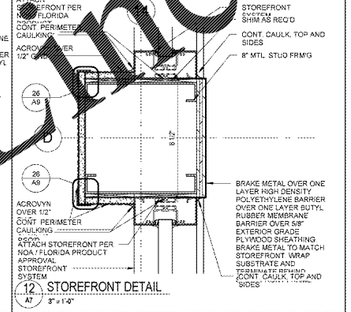

12 A7 STOREFRONT DETAIL
3" = 1'-0"

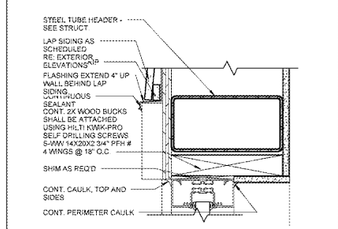

13 A7 STOREFRONT HEAD
3" = 1'-0"

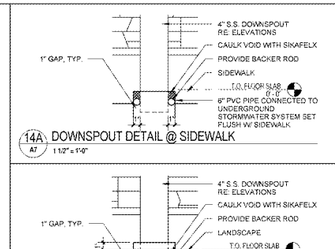

14A A7 DOWNSPOUT DETAIL @ SIDEWALK
1 1/2" = 1'-0"

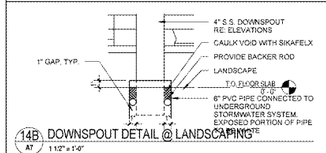

14B A7 DOWNSPOUT DETAIL @ LANDSCAPING
1 1/2" = 1'-0"

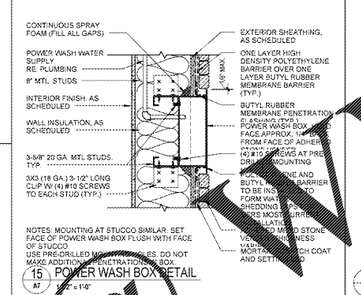

15 A7 POWER WASH BOX DETAIL
1 1/2" = 1'-0"

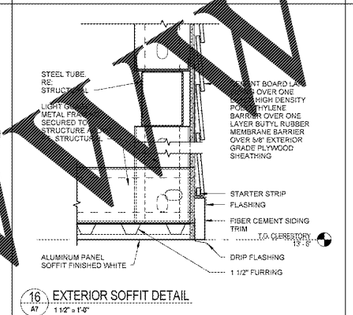

16 A7 EXTERIOR SOFFIT DETAIL
1 1/2" = 1'-0"

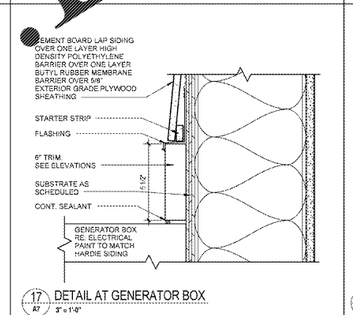

17 A7 DETAIL AT GENERATOR BOX
3" = 1'-0"

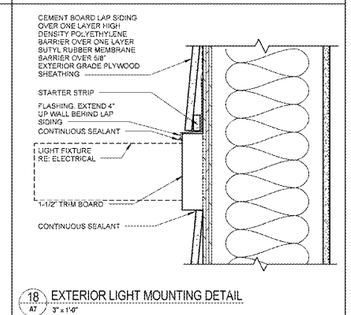

18 A7 EXTERIOR LIGHT MOUNTING DETAIL
3" = 1'-0"

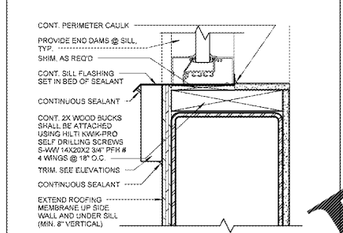

19 A7 STOREFRONT SILL
3" = 1'-0"

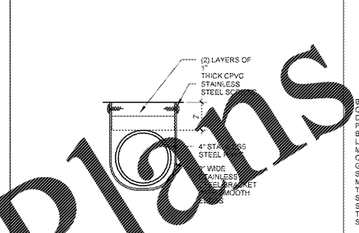

20 A7 RWC BRACKET DETAIL @ STOREFRONT
3" = 1'-0"

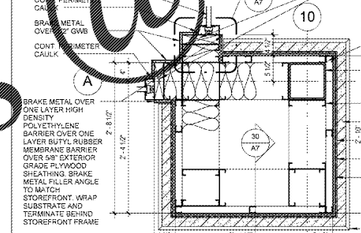

21 A7 TOWER COLUMN DETAIL BELOW WATERTABLE/SILL
1" = 1'-0"

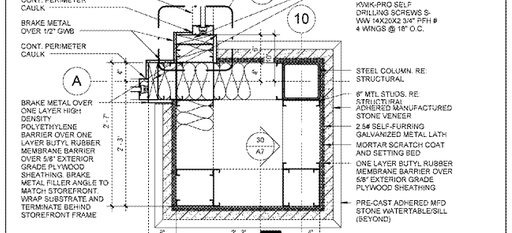

22 A7 TOWER COLUMN DETAIL ABOVE WATERTABLE/SILL
1" = 1'-0"

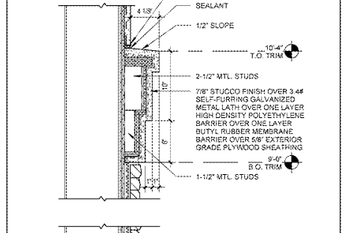

30 A7 TOWER LEG SECTION
1 1/2" = 1'-0"

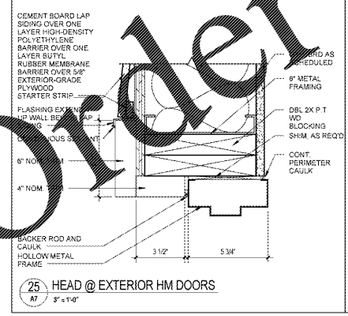

25 A7 HEAD @ EXTERIOR HM DOORS
3" = 1'-0"

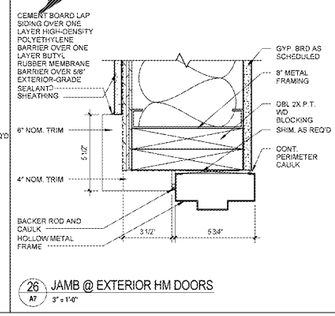

26 A7 JAMB @ EXTERIOR HM DOORS
3" = 1'-0"

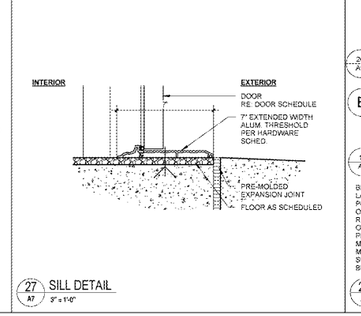

27 A7 SILL DETAIL
3" = 1'-0"

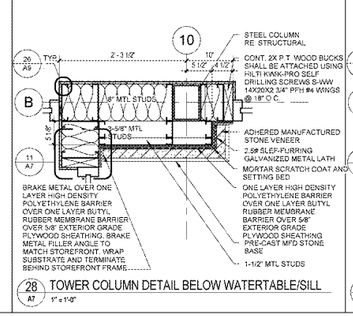

28 A7 TOWER COLUMN DETAIL BELOW WATERTABLE/SILL
1" = 1'-0"

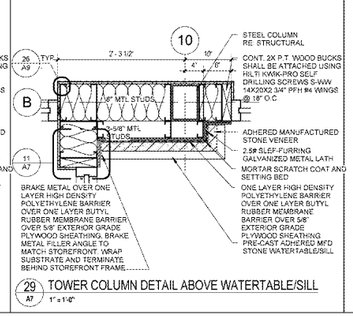

29 A7 TOWER COLUMN DETAIL ABOVE WATERTABLE/SILL
1" = 1'-0"

1925 Prospect Ave.
Orlando, FL 32814
P (407) 661-9100
F (407) 661-9101
www.cpb.com
Cubaci & Partners
Architects Engineers Planners

CLIENT NAME
WAWA
260 WEST BALTIMORE PIKE
WAWA, PENNSYLVANIA 19063

PROJECT NAME
WAWA F85FB 2017.01 STORE #5294-CNY
26508 U.S. 19 NORTH
CLEARWATER, FL. 33761

SHEET TITLE
EXTERIOR DETAILS

Revision Schedule		
No.	Description	Date
1	PERMIT SET	01/31/2017
2	PRE-BID REVIEW SET	07/20/2017
3	BID SET	09/06/2017

PROJECT NO.	2016.0222
DATE	01/31/2017
DRAWN	LL
CHECKED	SG

A7

Order Plans @ Line.com
WWW