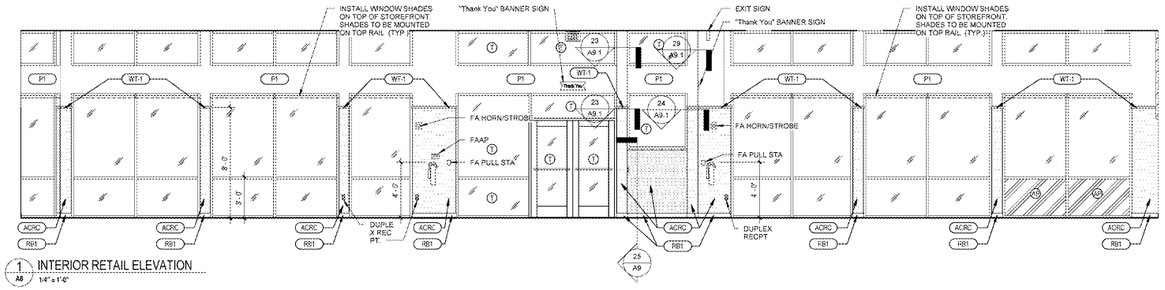

1 A8 INTERIOR RETAIL ELEVATION
1/4" = 1'-0"

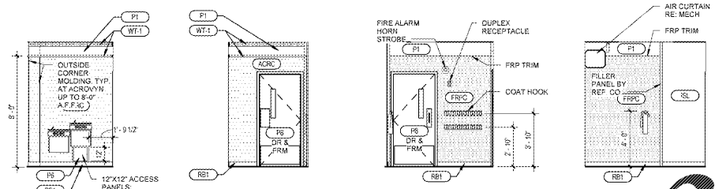

12 A8 ALCOVE ELEV. 1/4" = 1'-0"
13 A8 ALCOVE ELEV. 1/4" = 1'-0"
14 A8 CORRIDOR 2 ELEV. 1/4" = 1'-0"
15 A8 CORRIDOR 2 ELEV. 1/4" = 1'-0"

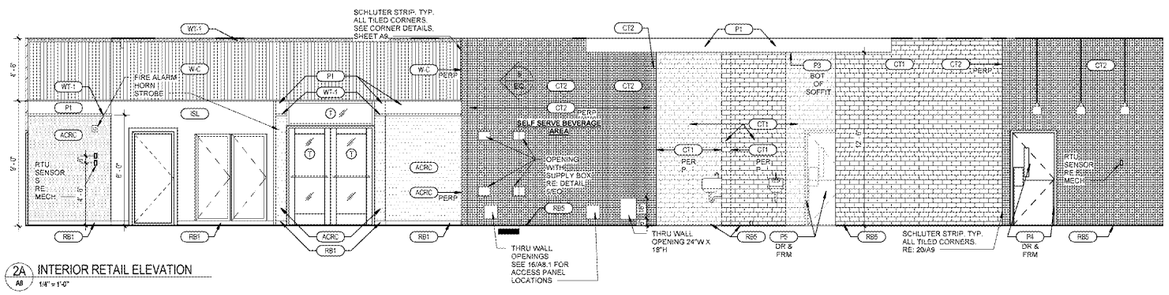

2A A8 INTERIOR RETAIL ELEVATION
1/4" = 1'-0"

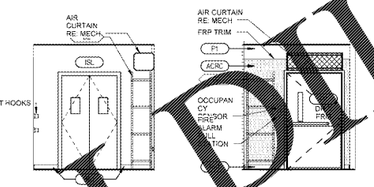

16 A8 CORRIDOR 2 ELEV. 1/4" = 1'-0"
17 A8 CORRIDOR 2 ELEV. 1/4" = 1'-0"

GENERAL NOTES

1. USE RB1 VINYL BASE AT ALL PAINTED GYP. BD. WALLS AS NOTED ON THE PLANS & ELEVATIONS PER SPECIFICATIONS. SEE DETAIL 2/A9
2. ALL WALLS AND HALF WALLS AND WOOD BLOCKING SHALL BE PAINTED P-1, U.N.O.
3. PROVIDE CAULKING AT ALL TRIM AND BUTT JOINTS.
4. MITER CORNER BASE AT ALL OUTSIDE CORNERS.
5. NO FIELD JOINTED FRP TRIM.

INTERIOR STOREFRONT GLAZING LEGEND

(T) 1/4" TEMPERED GLASS

(M) ALUMINUM PANEL BY STOREFRONT MANUFACTURER OVER SPANDREL RETAIL SIDE ONLY. SEE 16/A9

(S) 1/4" SPANDREL GLASS, VESTIBULE SIDE ONLY, TEMPERED COLOR: VIRACON VV333 WARM GRAY

NOTE: REFERENCE EXTERIOR ELEVATIONS FOR EXTERIOR GLAZING SCHEDULE

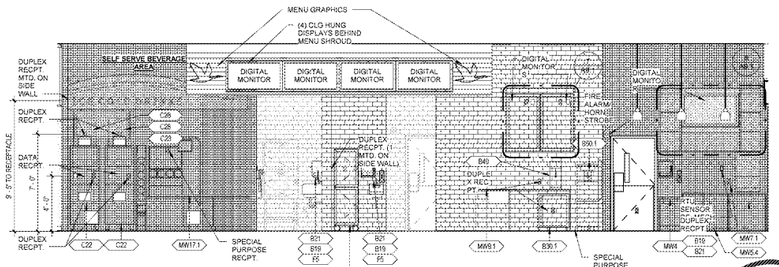

2B A8 INTERIOR RETAIL ELEVATION - EQUIPMENT
1/4" = 1'-0"

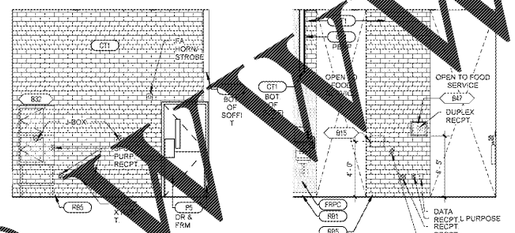

5 A8 FOOD SERVICE ELEVATION
1/4" = 1'-0"

6 A8 FOOD SERVICE ELEVATION
1/4" = 1'-0"

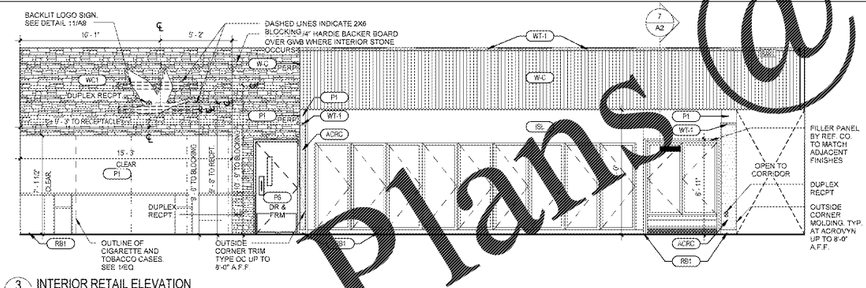

3 A8 INTERIOR RETAIL ELEVATION
1/4" = 1'-0"

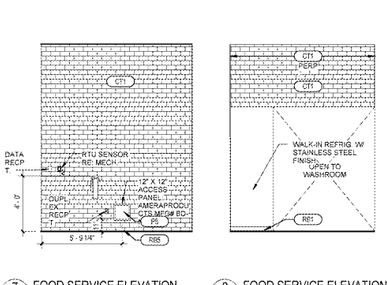

7 A8 FOOD SERVICE ELEVATION
1/4" = 1'-0"

8 A8 FOOD SERVICE ELEVATION
1/4" = 1'-0"

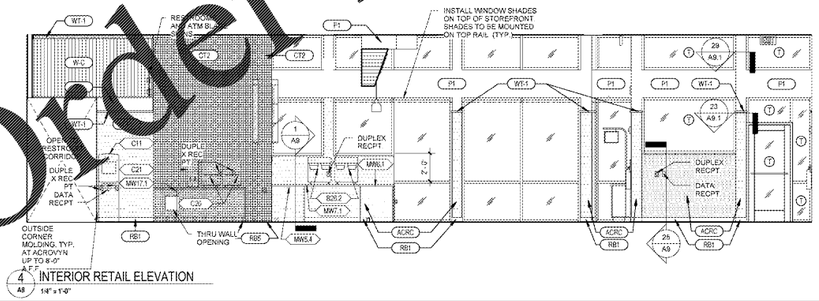

4 A8 INTERIOR RETAIL ELEVATION
1/4" = 1'-0"

ROOM FINISH SCHEDULE

ROOM NAME	NO.	WALL MATERIAL	WALL FINISH	CEILING MATERIAL	CEILING FINISH	DOOR/FRAME MATERIAL	DOOR/FRAME FINISH	FLOOR	BASE
VESTIBULE	1	GWB	PTD/AGRC	MR GWB	PTD	ALUM	ALUM.	MAT OVER TERRAZZO	RB1
RETAIL AREA	2	GWB	PTD/AGRC	ACT1	-	MTL	PTD	TERRAZZO	RB1
FOOD SERVICE	3	MR GWB	TILE/AGRC	ACT1	-	MTL	PTD	TERRAZZO	RB5
COFFEE	4	MR GWB	TILE/AGRC	ACT1	-	MTL	PTD	TERRAZZO	RB5
OFFICE	5	GWB	PTD/FRP	ACT2	-	MTL	PTD	TERRAZZO	RB1
CORRIDOR	6	GWB	PTD/AGRC	ACT2	-	MTL	PTD	TERRAZZO	RB1
JANITOR	7	MR GWB	FRPC	ACT2	-	MTL	PTD	TERRAZZO	RB1/RB3
WOMEN	8	MR GWB/DUROCK	TILE/PTD	MR GWB	PTD	MTL	PTD	EP-1	EP-1
MEN	9	MR GWB/DUROCK	TILE/PTD	MR GWB	PTD	MTL	PTD	EP-1	EP-1
SELF SERVICE WALK-IN REFRIG.	11	INS MTL PNLS	-	INS. MTL PANELS	-	REF. CO.	REF. CO.	VPT OVER TERRAZZO	RB6
RETAIL WALK-IN REFRIG.	12	INS MTL PNLS	-	INS. MTL PANELS	-	REF. CO.	REF. CO.	TERRAZZO	RB1
DELIVERY STAGING	13	MR GWB	FRP	ACT2	-	MTL	PTD	TERRAZZO	RB1/RB3
FOOD SERVICE WALK-IN FREEZER	14	INS MTL PNLS	-	INS. MTL PANELS	-	REF. CO.	REF. CO.	INS MTL PNLS	RB1
FOOD SERVICE WALK-IN REFRIG.	15	INS MTL PNLS	-	INS. MTL PANELS	-	REF. CO.	REF. CO.	TERRAZZO	RB1
STAGING	16	MR GWB	FRPC	MR GWB	PTD	MTL	PTD	TERRAZZO	RB1
ELECTRICAL	17	PLYWOOD	PTD	ACT2	-	MTL	PTD	TERRAZZO	RB1/GWC
WASH ROOM	18	MR GWB	FRPC	ACT1	-	MTL	PTD	TERRAZZO	RB3/RB1
ASSOCIATE	19	GWB	PTD/FRPC	ACT2	-	MTL	PTD	TERRAZZO	RB1
WATER SERVICE ROOM	20	PLYWOOD	FRPC	MR GWB	PTD	MTL	PTD	TERRAZZO	RB1
CORRIDOR 2	22	GWB	PTD/FRPC	ACT2	-	MTL	PTD	TERRAZZO	RB1
REAR VESTIBULE	23	GWB	PTD/AGRC	MR GWB	PTD	ALUM	ALUM.	MAT OVER TERRAZZO	RB1

INTERIOR FINISH SCHEDULE

SYMB	MATERIAL	MFR	COLOR	REMARKS	NOTES	SUPPLIED BY
ACRC	ACROVYN	IMPACT SPECIALTIES	IRISH CREAM	CLASS "1" 48X96" SHEETS	APPLY SHEETS VERTICALLY, TRIMS TO MATCH. CONTACT: 888-424-6287 ORDERS@IMPACTSPECIALTIES.COM	GC
AGRS	ACROVYN	IMPACT SPECIALTIES	#416 BRUSHED SILVER, SUEDE TEXTUR	CLASS "1" 48X96" SHEETS	SUEDE TEXTURE, RUN VERTICALLY. TRIMS TO MATCH. CONTACT: 888-424-6287 ORDERS@IMPACTSPECIALTIES.COM	GC
ACT1	ACOUSTICAL CEILING TILE	ARMSTRONG	WHITE	#1535 HEALTH ZONE	SQUARE LAY-IN 24" X 24" X 3/4" FORMATEGE (BEVELED), ARMSTRONG PRELUDE 15/16" EXPOSED TEE SYSTEM, COLOR: WHITE. SEE SPECIFICATIONS	KJC
ACT2	ACOUSTICAL CEILING TILE	ARMSTRONG	WHITE	#770 CORTEGA	SQUARE LAY-IN 24" X 24" X 5/8" ARMSTRONG PRELUDE 15/16" EXPOSED TEE SYSTEM. COLOR: WHITE. SEE SPECIFICATIONS	KJC
CT1	CERAMIC TILE	CROSSVILLE	SIXTEEN CANDLES WT16	4"X8" 1/16" GROUT JOINT	TO BE USED AT FOOD SERVICE. GROUT: LATICRETE SPECTRALOCK PRO PREMIUM EPOXY (SANDED), COLOR: #38 MOCHA. LATICRETE LATASIL SILICONE SEALANT TO BE USED AT INNER CORNERS & PERIMETERS, OUTSIDE CORNERS: SCHLUTER STRIP COLOR: TUSCAN BEIGE	KJC
CT2	CERAMIC TILE	APPIANI	VIBRUNO	1" X 1" 1/16" GROUT JOINT	TO BE USED AT COFFEE AREA & SPECIALITY BEVERAGE AREA. GROUT: LATICRETE SPECTRALOCK PRO PREMIUM EPOXY (SANDED), COLOR: #39 SAND BEIGE. LATICRETE LATASIL TO BE USED AT INNER CORNERS & PERIMETERS, OUTSIDE CORNERS: SCHLUTER STRIP COLOR: TUSCAN BEIGE	KJC
CT3	CERAMIC TILE	STONEPEAK CERAMICS INC.	LSH1212002 HONEY HONED	12" X 12", 1/8" GROUT JOINT, GROUT FLUSH WITH TILE, 1/3 RUNNING BOND PATTERN	RESTROOM WALLS. GROUT: LATICRETE SPECTRALOCK PRO PREMIUM EPOXY (SANDED), COLOR: #40 LATTE. LATICRETE LATASIL SILICONE SEALANT TO BE USED AT INNER CORNERS & PERIMETERS, OUTSIDE CORNERS: SCHLUTER STRIP COLOR: LIGHT BEIGE. TILE AND GROUT SHALL BE TREATED WITH SAINGLAZE SURFACEGLAZE PLUS GC SHALL CONTACT SAINGLAZE INTERNATIONAL FOR CERTIFIED INSTALLER 1-800-874-5554	KJC
EP-1	URETHANE CEMENT FLOOR	KEY RESIN CO.	WAWA CUSTOM BLEND RE:SPECS	1/4" THICK W/ 6" HIGH INTEGRAL FORMED BASE	TRANSITION TO 1-2" TERRAZZO OVER 20' DISTANCE. SEE SPECS. FOR INSTALLER REP CONTACT GARY RAGER, PREMUS OF ORLANDO, INC. (407) 654-3099 OFFICE OR (407) 509-4726 CELL. WWW.PREMUS.COM	GC
EPX1	EPOXY WALL FINISH	BENJAMIN MOORE	GLACIER WHITE #OC-37	SEE SPEC.	TRASH COMPOUND, INTERIOR OF DMV WALL. DO NOT PAINT PRE-CAST CAP	GC
FRPC	FIBERREINFORCED PLASTIC	CRANE COMPOSITES	BEIGE #0070	CLASS "C" 48" X 96" SHEETS	USE FRP MOULDING TO FINISH FRP	KJC
GT1	CLASS TILE - AGCENT	CROSSVILLE	GLASS BLOX BLENDS: GB02 ORANGE SIZZLE/FLAMEDAZZLE RED	1"X1", MESH MOUNTED, 1/8" GROUT JOINT, GROUT FLUSH WITH TILE	RESTROOM WALLS. GROUT: LATICRETE SPECTRALOCK PRO PREMIUM EPOXY (SANDED), COLOR: #40 LATTE. LATICRETE LATASIL SILICONE SEALANT TO BE USED AT INNER CORNERS & PERIMETERS, OUTSIDE CORNERS: SCHLUTER STRIP COLOR: LIGHT BEIGE. GROUT SHALL BE TREATED WITH SAINGLAZE SURFACEGLAZE PLUS GC SHALL CONTACT SAINGLAZE INTERNATIONAL FOR CERTIFIED INSTALLER 1-800-874-5554.	KJC
RG	INSUL. PNL.	REF. CO.	-	-	-	KYSOR
MT	VESTIBULE MAT	MATS INC.	COLOR: CHARCOAL (BASE COLOR: BLACK)	ULTRA ENTRY	INTERIOR MAT OVER TERRAZZO. PROVIDED AND INSTALLED BY G.C. CONTACT: MARY CRANE PHONE: (781) 573-2015, MCRANE@MATSINC.COM	GC
MT	ANTI-FATIGUE SURFACE FL.	ECORE INTERNATIONAL	ECOSAND #1005 SAND PIPER	SEE SPEC.	INSTALLED OVER TERRAZZO WITH TRANSITION STRIP AS SPECIFIED	GC
P1	PAINT	BENJAMIN MOORE	MUSLIN #1037	EGGSHELL	BENJAMIN MOORE PRODUCT HOTLINE AT 1-888-236-6667 * PRODUCT INFORMATION	GC
P3	PAINT	BENJAMIN MOORE	WHITE	SEMI-GLOSS	BOTTOM OF SOFFITS	GC
P4	PAINT	BENJAMIN MOORE	INDIAN RIVER #6885	HIGH GLOSS EPOXY	FOR DOORS AND FRAMES TO MATCH TILE CT2. BENJAMIN MOORE PRODUCT HOTLINE AT 1-888-236-6667 * PRODUCT INFORMATION	GC
P5	PAINT	BENJAMIN MOORE	RAISIN TORTE #2085-10	HIGH GLOSS EPOXY	FOR DOORS AND FRAMES TO MATCH TILE CT1. BENJAMIN MOORE PRODUCT HOTLINE AT 1-888-236-6667 * PRODUCT INFORMATION	GC
P6	PAINT	BENJAMIN MOORE	MUSLIN #1037	HIGH GLOSS EPOXY	FOR DOORS AND FRAMES IN FRP/ACROVYN. BENJAMIN MOORE PRODUCT HOTLINE AT 1-888-236-6667 * PRODUCT INFORMATION	GC
PL-1	PLASTIC LAMINATE	WILSON ART	7995K-16 STUCCO TEAK	-	SEE ITEM 4/ LAV CABINET, SHEET A8.1, LEGEND FOR PUBLIC RESTROOMS	CABINET
RB1	WALL BASE	ARMSTRONG	VINYL BASE (COVE) BLACK	4"	-	HJC
RB3	FRP BASE	MARLITE	BLACK	-	-	HJC
RB5	COVE BASE	SCHLUTER SYSTEMS	DILEX-AHKA BRE SATIN ANODIZED ALUMINUM	-	WILL NEED CONNECTORS: 2-WAY INSIDE CORNERS AND ENDCAPS.	HJC
S-2	SOLID SURFACE COUNTERTOP	DUPONT CORIAN	COTTAGE LANE		SEE ITEM #16 SOLID SURFACE PANEL AND #20 SOLID SURFACE COUNTERTOP, SHEET A8.1, LEGEND FOR PUBLIC RESTROOMS	CABINET
T1	TERRAZZO	-	SEE SPEC. COLOR	1/2" THICK	ALL FLOOR AREAS EXCEPT RESTROOMS & FREEZERS U.O.N.	GC
VF1	VINYL FLOORING	SHAW	QUIET COVER - 00720 MAVA	INSTALLED OVER TERRAZZO , RUN PARALLEL TO DOOR	VINYL FLOORING IN SELF SERVICE WALK-IN REFRIGERATOR. GC TO PROVIDE RB6 BASE AND TRANSITION STRIP UGHAS WHITE #CT4-10U AT DOOR. COORD TO MATCH FLOORING. INSTALL FLOORING UNDER DOOR THRESHOLDS	WAWA
WC	WALLCOVERING	EYKON	WAWA YELLOW	WALLPAPER SEAMS TO BE AT CORNERS ONLY		WAWA
WC1	MANUFACTURED STONE VENEER	BURAL STONE	SOUTHWEST BLEND	PRO-FIT LEDGESTONE	-	GC
WT-1	CLEAR PINE	-	PAINTED P-1		FOR CEILING AND 1X2 TRIM. SEE DETAIL 10/A9.	GC

NOTE:
1. ALL TILE, GROUT AND SILICONE SEALANT TO BE SUPPLIED BY WAWA VENDOR AND INSTALLED BY GC. ALL MASTIC AND THIN SET MORTAR TO BE SUPPLIED AND INSTALLED BY GC.
2. ALL FINISHES INSTALLED BY GENERAL CONTRACTOR UNLESS NOTED OTHERWISE.

Order Plans@WWW.LDLine.com

Cuhaci & Peterson Architects Engineers Planners
1925 Prospect Ave.
Orlando, FL 32814
P (407) 661-9100
F (407) 661-9101
www.cpfl.com

CLIENT NAME
WAWA
260 WEST BALTIMORE PIKE
WAWA, PENNSYLVANIA 19063

PROJECT NAME
WAWA F85FB 2017.01 STORE #5294-CNY
26508 U.S. 19 NORTH
CLEARWATER, FL 33761

SHEET TITLE
INTERIOR ELEVATIONS

Revision Schedule

No.	Description	Date
1	PERMIT SET	01/20/2017
2	PRE-BID REVIEW SET	07/26/2017
3	BID SET	09/06/2017

PROJECT NO. 2016122
DATE 01/20/2017
DRAWN LL
CHECKED SC

A8