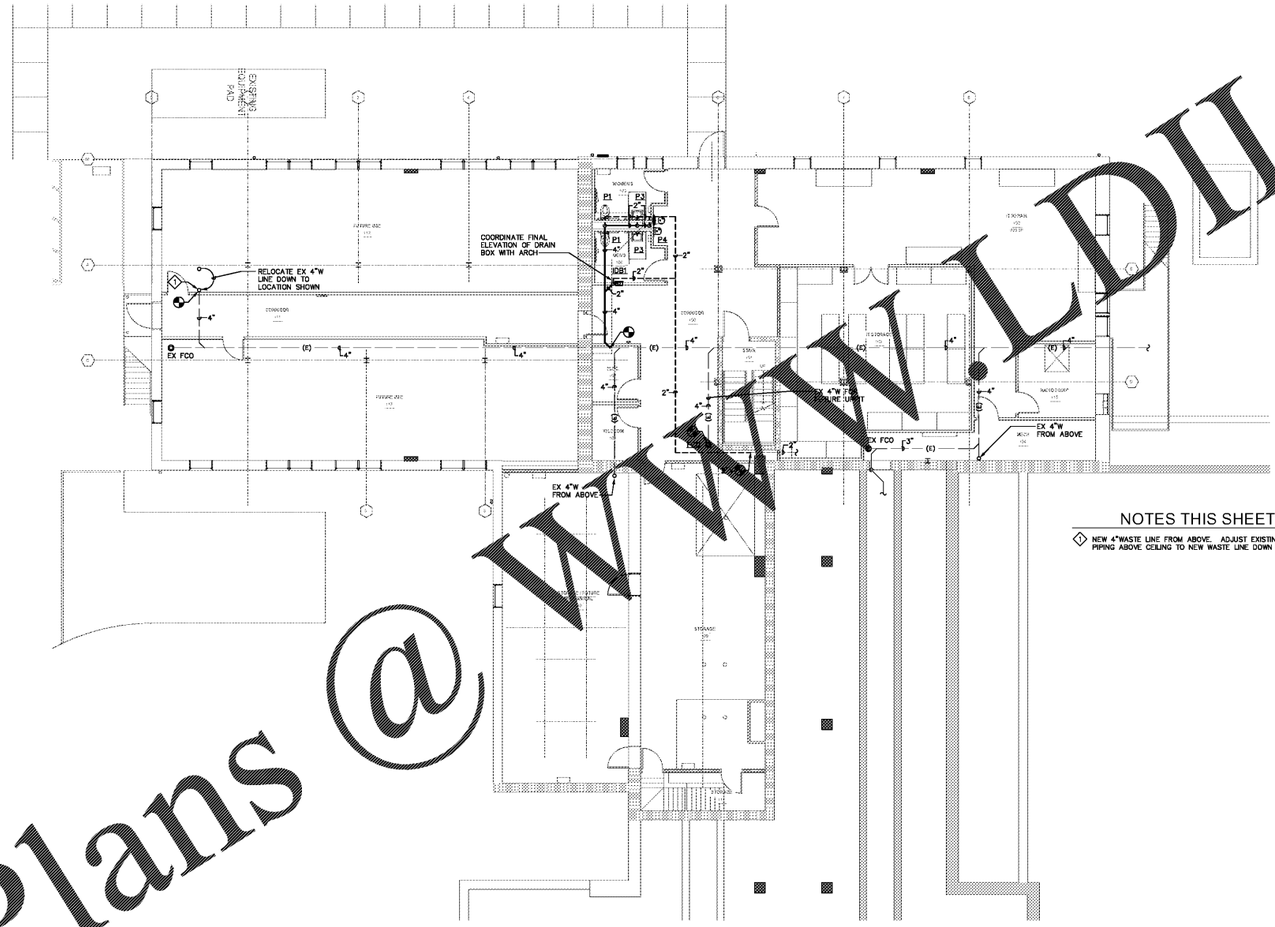

NOTES THIS SHEET:

1. NEW 4"WASTE LINE FROM ABOVE. ADJUST EXISTING WASTE PIPING ABOVE CEILING TO NEW WASTE LINE DOWN LOCATION.

1 GROUND FLOOR PLAN - PLUMBING - RENOVATION
1/8" = 1'-0" WASTE AND VENT

RATED WALL LEGEND

1 HOUR FIRE BARRIER	
2 HOUR FIRE BARRIER	
REFER TO ARCHITECTURAL DRAWINGS FOR COMPLETE WALL CONSTRUCTION AND RATING INFORMATION.	

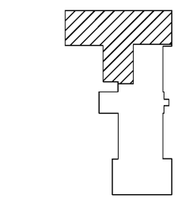

KEY PLAN

N

0 4 8 12 16 32

Order Plans @ WWW.LDILine.com

THIS DRAWING IS AN INSTRUMENT OF SERVICE. THE DRAWING AND THE INFORMATION THEREON IS THE PROPERTY OF OPTIMA ENGINEERING, P.A. ANY REPRODUCTION, ALTERATION, OR USE FOR OTHER THAN THE INTENDED PROJECT, WITHOUT THE WRITTEN CONSENT OF OPTIMA ENGINEERING, P.A. IS EXPRESSLY FORBIDDEN. COPYRIGHT © OPTIMA ENGINEERING P.A. 2017, ALL RIGHTS RESERVED

mcmillan pazdan | smith
ARCHITECTURE
asheville 828.350.8282 charlotte 704.561.5827 greensboro
34 Commerce Street, Suite 300 Asheville, NC 28801
www.mcmillanpazdan.com

optima engineering
150 Fayetteville St., Suite 520, Raleigh, NC 27601
1927 South Tryon St., Suite 300, Charlotte NC 28203
Phone 919-926-2200 • www.optimaengineering.com
North Carolina License Number C-0814

NORTH CAROLINA PROFESSIONAL ENGINEER SEAL 26023 GEORGE C. FOWLER, III

03/07/18

WESTERN CAROLINA UNIVERSITY

MOORE HALL GROUND FLOOR RENOVATION

CULLOWHEE, NC

SHEET ISSUE:

NO.	DATE	DESCRIPTION	BY
1	03/07/18	ISSUED FOR BID	

PRINCIPAL IN CHARGE: LR
PROJECT ARCHITECT: APR
DRAWN BY:

SHEET TITLE:

GROUND FLOOR PLAN - PLUMBING RENOVATION - WASTE

SHEET NO. P100

PROJ. NO. 917384

AGENCY REVIEW ID: 17-17742-01A