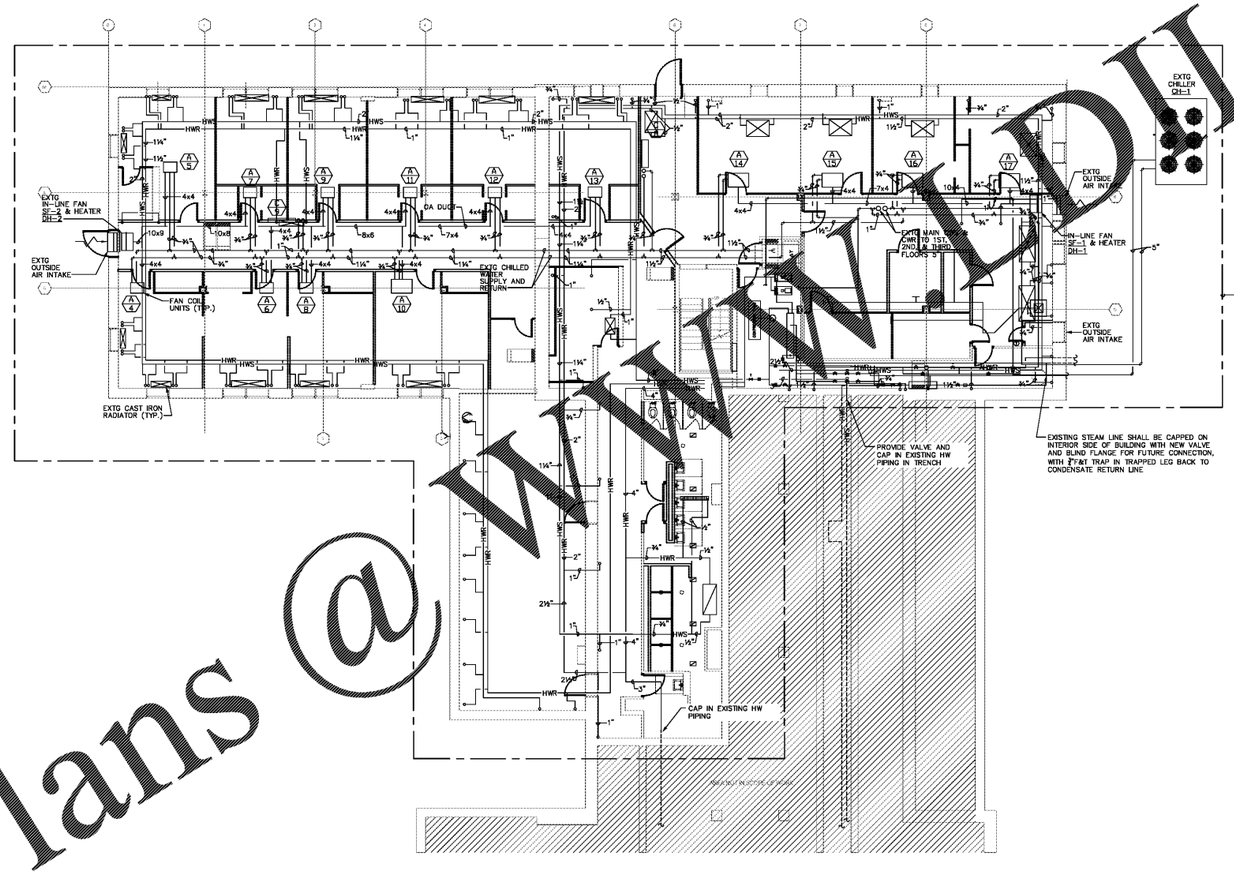

1 GROUND FLOOR PLAN - MECHANICAL - DEMOLITION
1/8" = 1'-0"

MECHANICAL CONTRACTOR SHALL REMOVE ALL EXISTING MECHANICAL EQUIPMENT AND ASSOCIATED DISTRIBUTION SYSTEMS OR UTILITY SERVICES WITHIN THE INDICATED PROJECT BOUNDARY INCLUDING BUT NOT LIMITED TO AS NOTED BELOW:

EQUIPMENT, PIPING, DUCTWORK, DAMPERS, HANGERS, SUPPORTS, EQUIPMENT PADS, CONTROLS, ASSOCIATED CONTROL WIRING, ETC. WITHIN THE NOTED PROJECT BOUNDARY. REFER TO PROJECT DEMOLITION NOTES FOR SPECIFIC REQUIREMENTS.

ANY EQUIPMENT BEING DEMOLISHED CONTAINING REFRIGERANT SHALL BE HANDLED ACCORDING TO SECTION 608 OF THE EPA CLEAN AIR ACT, AND SHALL BE PROPERLY SUPERVISED BY AND EPA CERTIFIED TECHNICIAN

ANY DEVICE CONTAINING MERCURY SHALL BE DISPOSED OF PER THE EPS RESOURCE CONSERVATION AND RECOVERY ACT

ALL EQUIPMENT THAT IS TO BE TURNED OVER TO THE OWNER SHALL BE SERVICED, CLEANED, AND LABELED WITH ALL APPLICABLE EQUIPMENT INFO

RATED WALL LEGEND	
[illegible]	1 HOUR FIRE BARRIER
[illegible]	2 HOUR FIRE BARRIER
REFER TO ARCHITECTURAL DRAWINGS FOR COMPLETE WALL CONSTRUCTION AND RATING INFORMATION.	

KEY PLAN

N

0 4 8 12 16 32

Order Plans @ WWDLine.com

memillan sawzdan | smith
ARCHITECTURE
asheville 828-252- charlotte 704-376- greenville 864-631-
34 Commerce Street, Suite 300 Asheville, NC 28801
www.mssarchitecture.com

optima engineering
150 Fayetteville St., Suite 520, Raleigh, NC 27601
1507 South Tryon St., Suite 300, Charlotte NC 28203
Phone 919-926-2200 • www.optimaengineering.com
North Carolina License Number C-0514

NORTH CAROLINA PROFESSIONAL ENGINEER SEAL 17228 RONALD V. ALMOND
03/07/18

WESTERN CAROLINA UNIVERSITY
MOORE HALL GROUND FLOOR RENOVATION
CULLOWHEE, NC

SHEET ISSUE:

NO.	DATE	DESCRIPTION	BY
1	03/07/18	ISSUED FOR BID	

PRINCIPAL IN CHARGE: LR
PROJECT ARCHITECT: AFR
DRAWN BY:

SHEET TITLE:
GROUND FLOOR PLAN - MECHANICAL DEMOLITION

SHEET NO. MD100

PROJ. NO. 017384

AGENCY REVIEW ID: 17-17742-01A

THIS DRAWING IS AN INSTRUMENT OF SERVICE. THE DRAWING AND THE INFORMATION THEREON IS THE PROPERTY OF OPTIMA ENGINEERING, P.A. ANY REPRODUCTION, ALTERATION, OR USE FOR OTHER THAN THE INTENDED PROJECT, WITHOUT THE WRITTEN CONSENT OF OPTIMA ENGINEERING, P.A. IS EXPRESSLY FORBIDDEN. COPYRIGHT © OPTIMA ENGINEERING P.A. 2017, ALL RIGHTS RESERVED