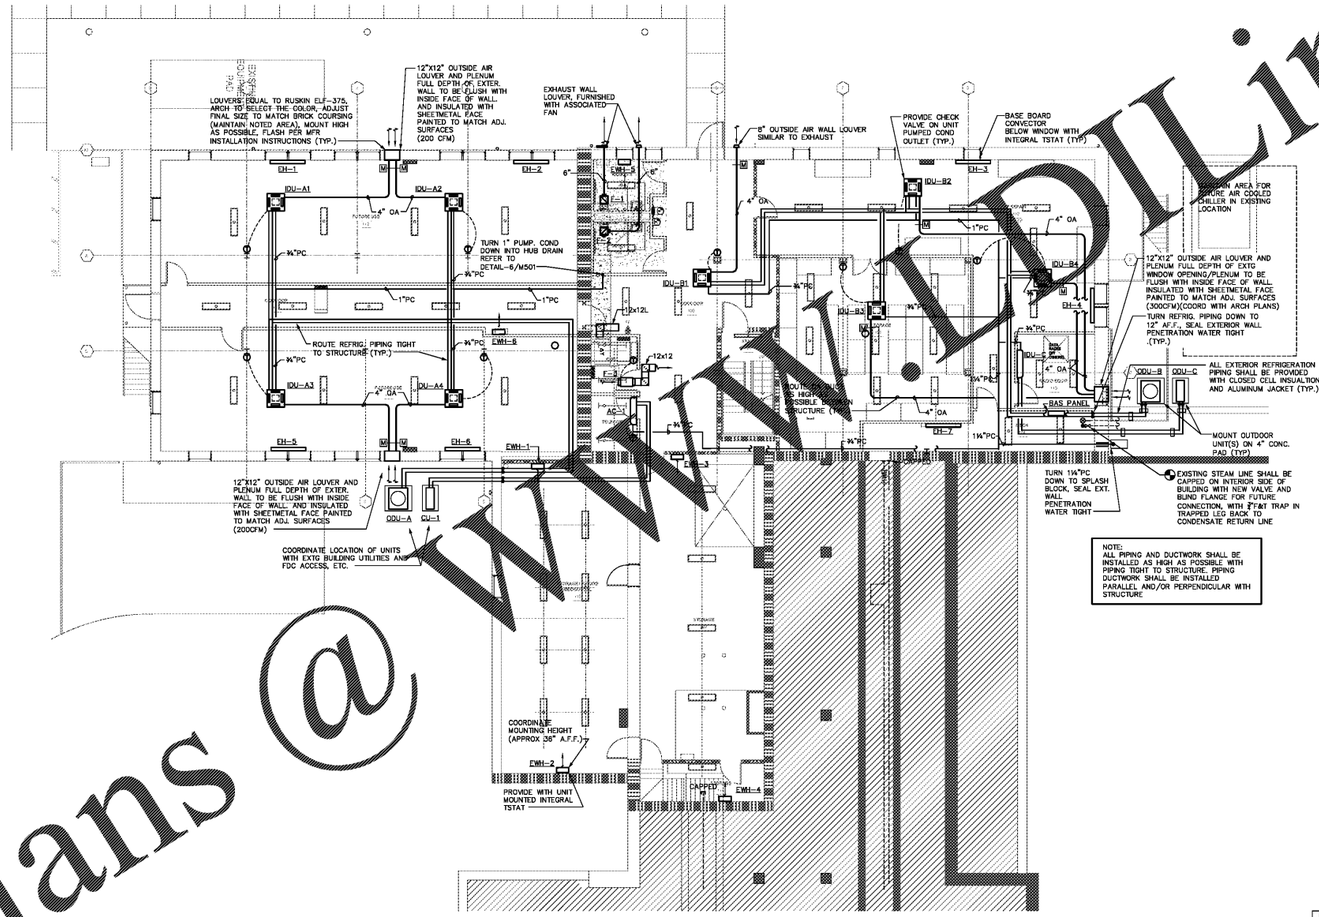

1 GROUND FLOOR PLAN - MECHANICAL - NEW WORK
1/8" = 1'-0"

RATED WALL LEGEND
1 HOUR FIRE BARRIER
2 HOUR FIRE BARRIER
REFER TO ARCHITECTURAL DRAWINGS FOR COMPLETE WALL CONSTRUCTION AND RATING INFORMATION.

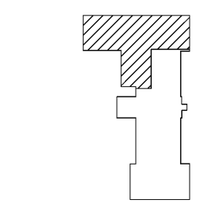

KEY PLAN

N 0 4 8 12 16 32

THIS DRAWING IS AN INSTRUMENT OF SERVICE. THE DRAWING AND THE INFORMATION THEREON IS THE PROPERTY OF OPTIMA ENGINEERING, P.A. ANY REPRODUCTION, ALTERATION, OR USE FOR OTHER THAN THE INTENDED PROJECT, WITHOUT THE WRITTEN CONSENT OF OPTIMA ENGINEERING, P.A. IS EXPRESSLY FORBIDDEN. COPYRIGHT © OPTIMA ENGINEERING P.A. 2017, ALL RIGHTS RESERVED

Order Plans @ WWW.DLine.com

memillan hazedan | smith ARCHITECTURE
asheville 828-252- charlotte 704- spartanburg 864-
34 Commerce Street Asheville NC 28801 www.mhsarch.com

optima engineering
150 Fayetteville St., Suite 520, Raleigh, NC 27601
1507 South Tryon St., Suite 300, Charlotte NC 28203
Phone: 919-926-2200 • www.optimaengineering.com
North Carolina License Number: C-0914

NORTH CAROLINA PROFESSIONAL ENGINEER SEAL 17228 RONALD V. ALMOND 03/07/18

WESTERN CAROLINA UNIVERSITY

MOORE HALL GROUND FLOOR RENOVATION

CULLOWHEE, NC

SHEET ISSUE:

NO.	DATE	DESCRIPTION	BY
1	03/07/18	ISSUED FOR BID	

PRINCIPAL IN CHARGE: LR
PROJECT ARCHITECT: APR
DRAWN BY:

SHEET TITLE:

GROUND FLOOR PLAN - MECHANICAL NEW WORK

SHEET NO. M200

PROJ. NO. 017384

AGENCY REVIEW ID: 17-17742-01A