PIN#'S : LOT#6 0718-03-13-5216

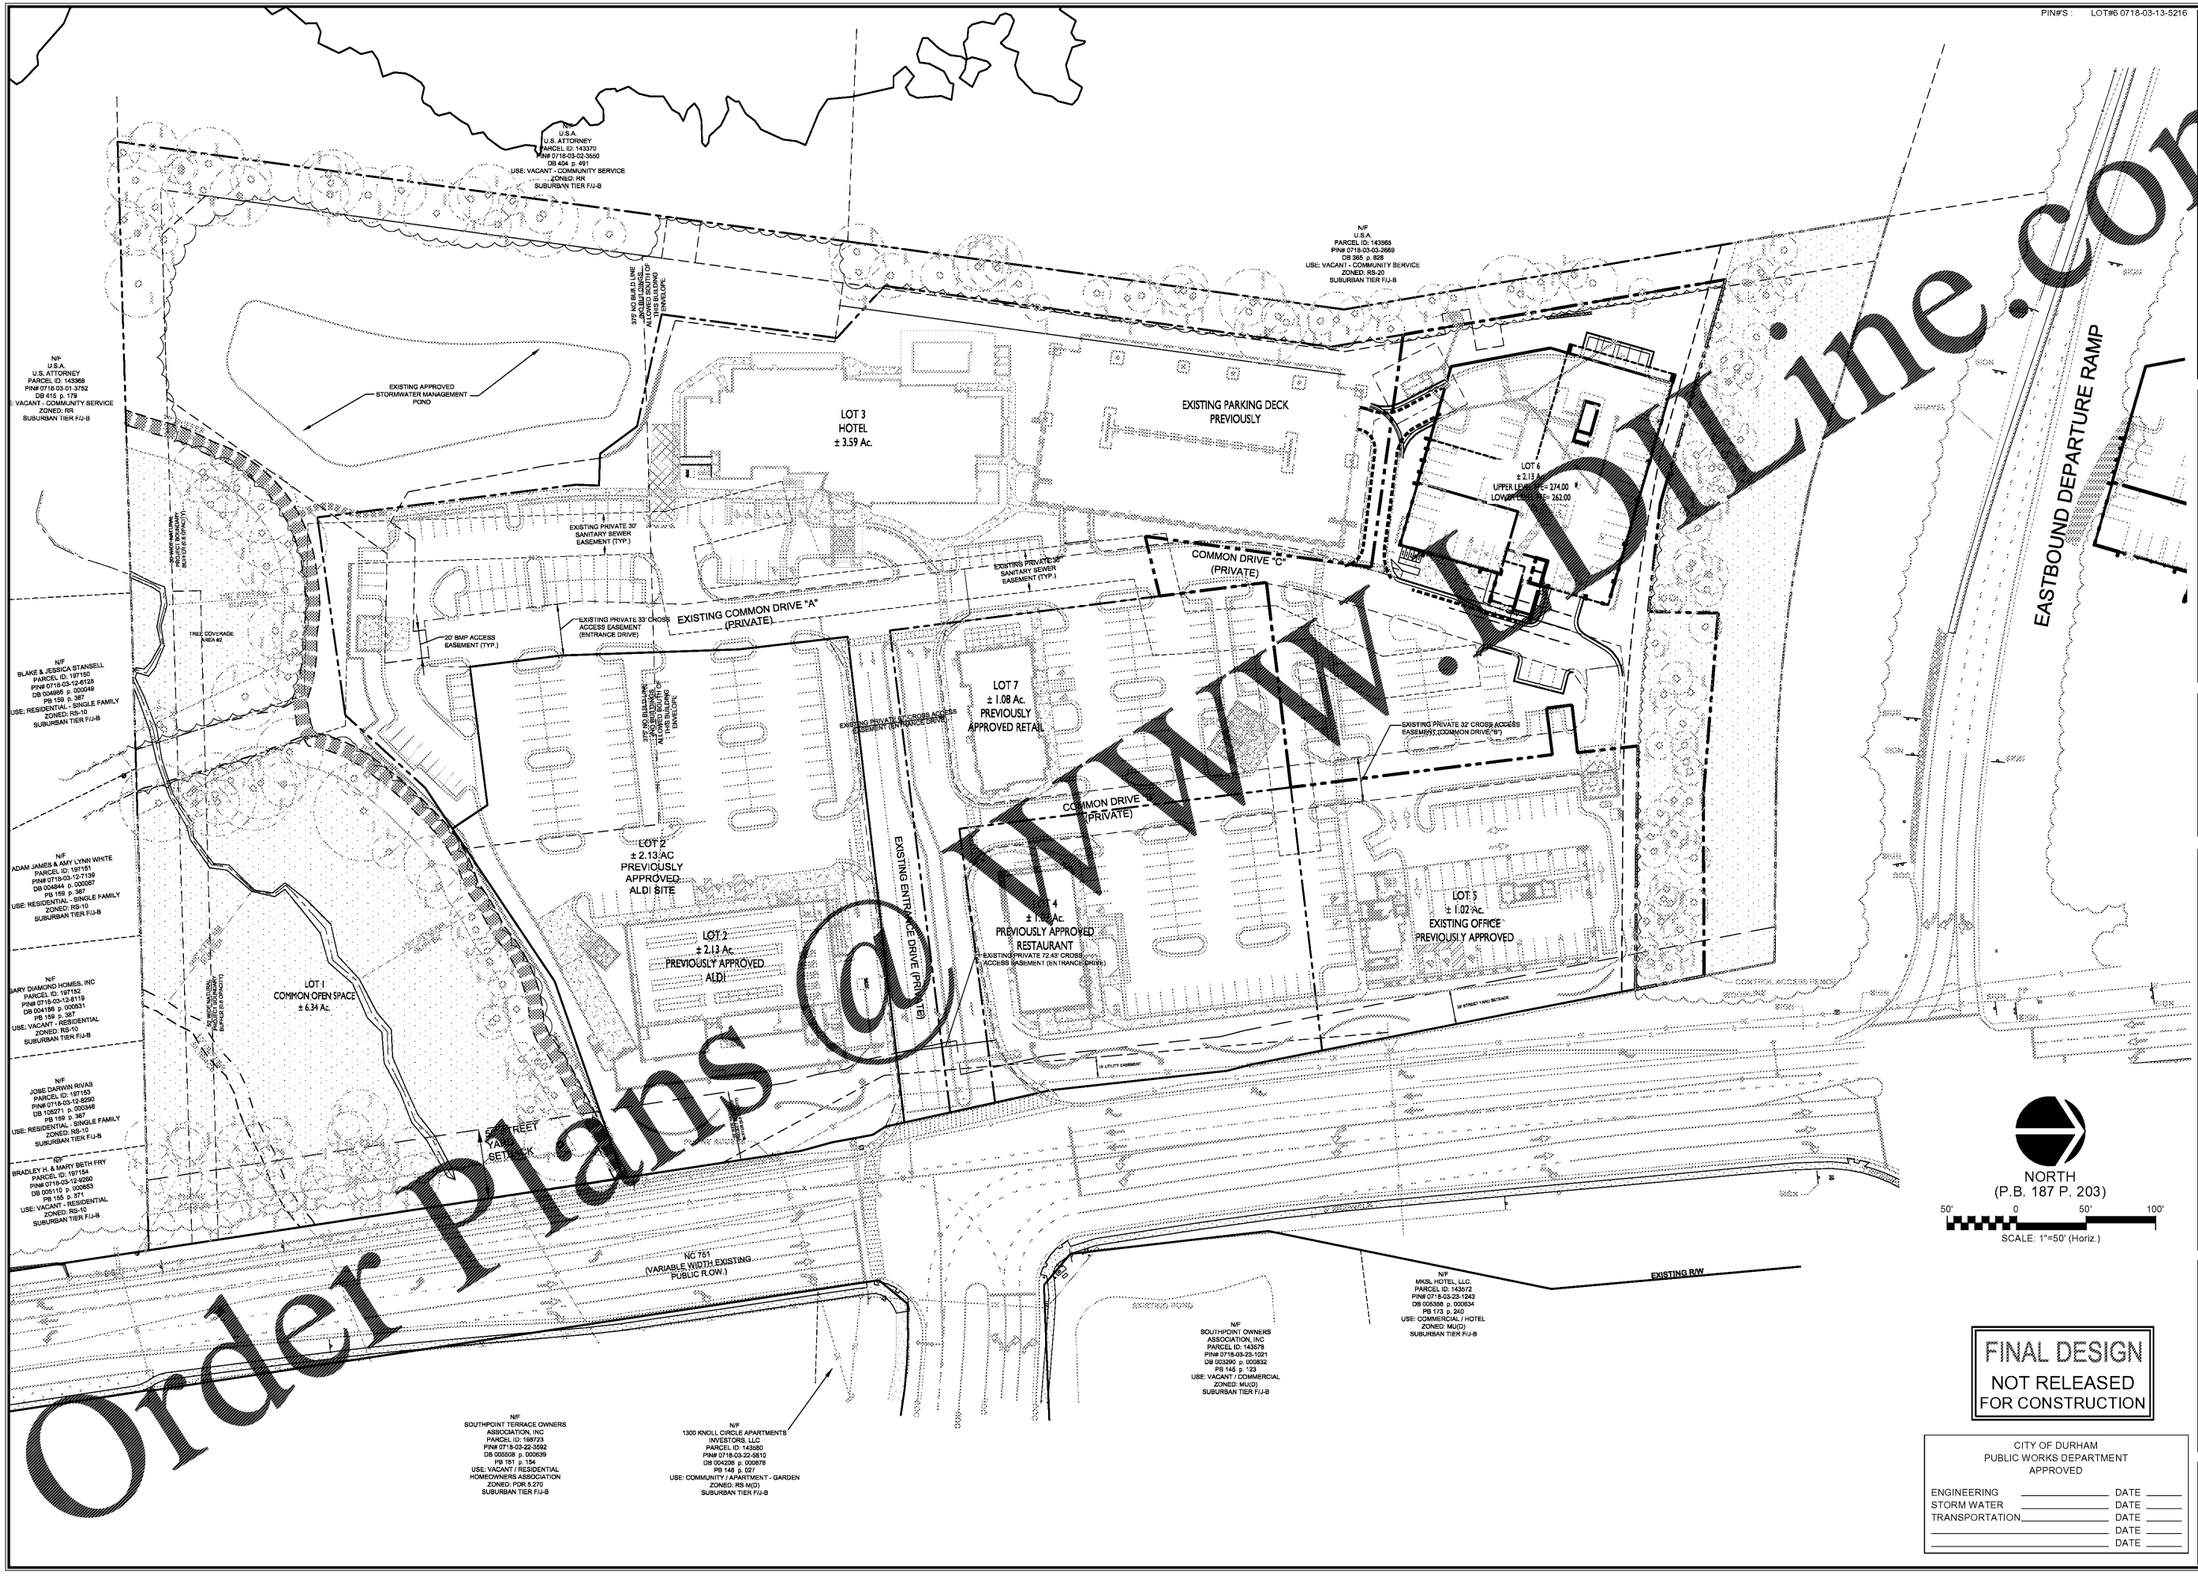

Order Plans @ WWW.DRline.com

NO.	REVISIONS	DATE

CE GROUP
301 GLENWOOD AVE. 220
RALEIGH,NC 27603
PHONE: 919-367-8790
FAX: 919-322-0032
www.cegroupinc.com
License # C-1739

SEAL 18894

LOT 6 CONSTRUCTION PLANS FOR WESTPOINT AT 751

NC HIGHWAY 751 SOUTH, TRIANGLE TOWNSHIP, DURHAM, NC 27713

OVERALL SITE PLAN

Date:	MARCH, 2017
Scale:	1"=50'
Drawn:	JPD
Checked:	MPA
Project No.	200-103
Computer Dwg. Name	200-103_Sht-03-Con-Overall-Site-Plan-031617

FINAL DESIGN
NOT RELEASED FOR CONSTRUCTION

CITY OF DURHAM
PUBLIC WORKS DEPARTMENT
APPROVED

ENGINEERING _____ DATE _____
STORM WATER _____ DATE _____
TRANSPORTATION _____ DATE _____
_____ DATE _____
_____ DATE _____

Sheet No: 3 Of___