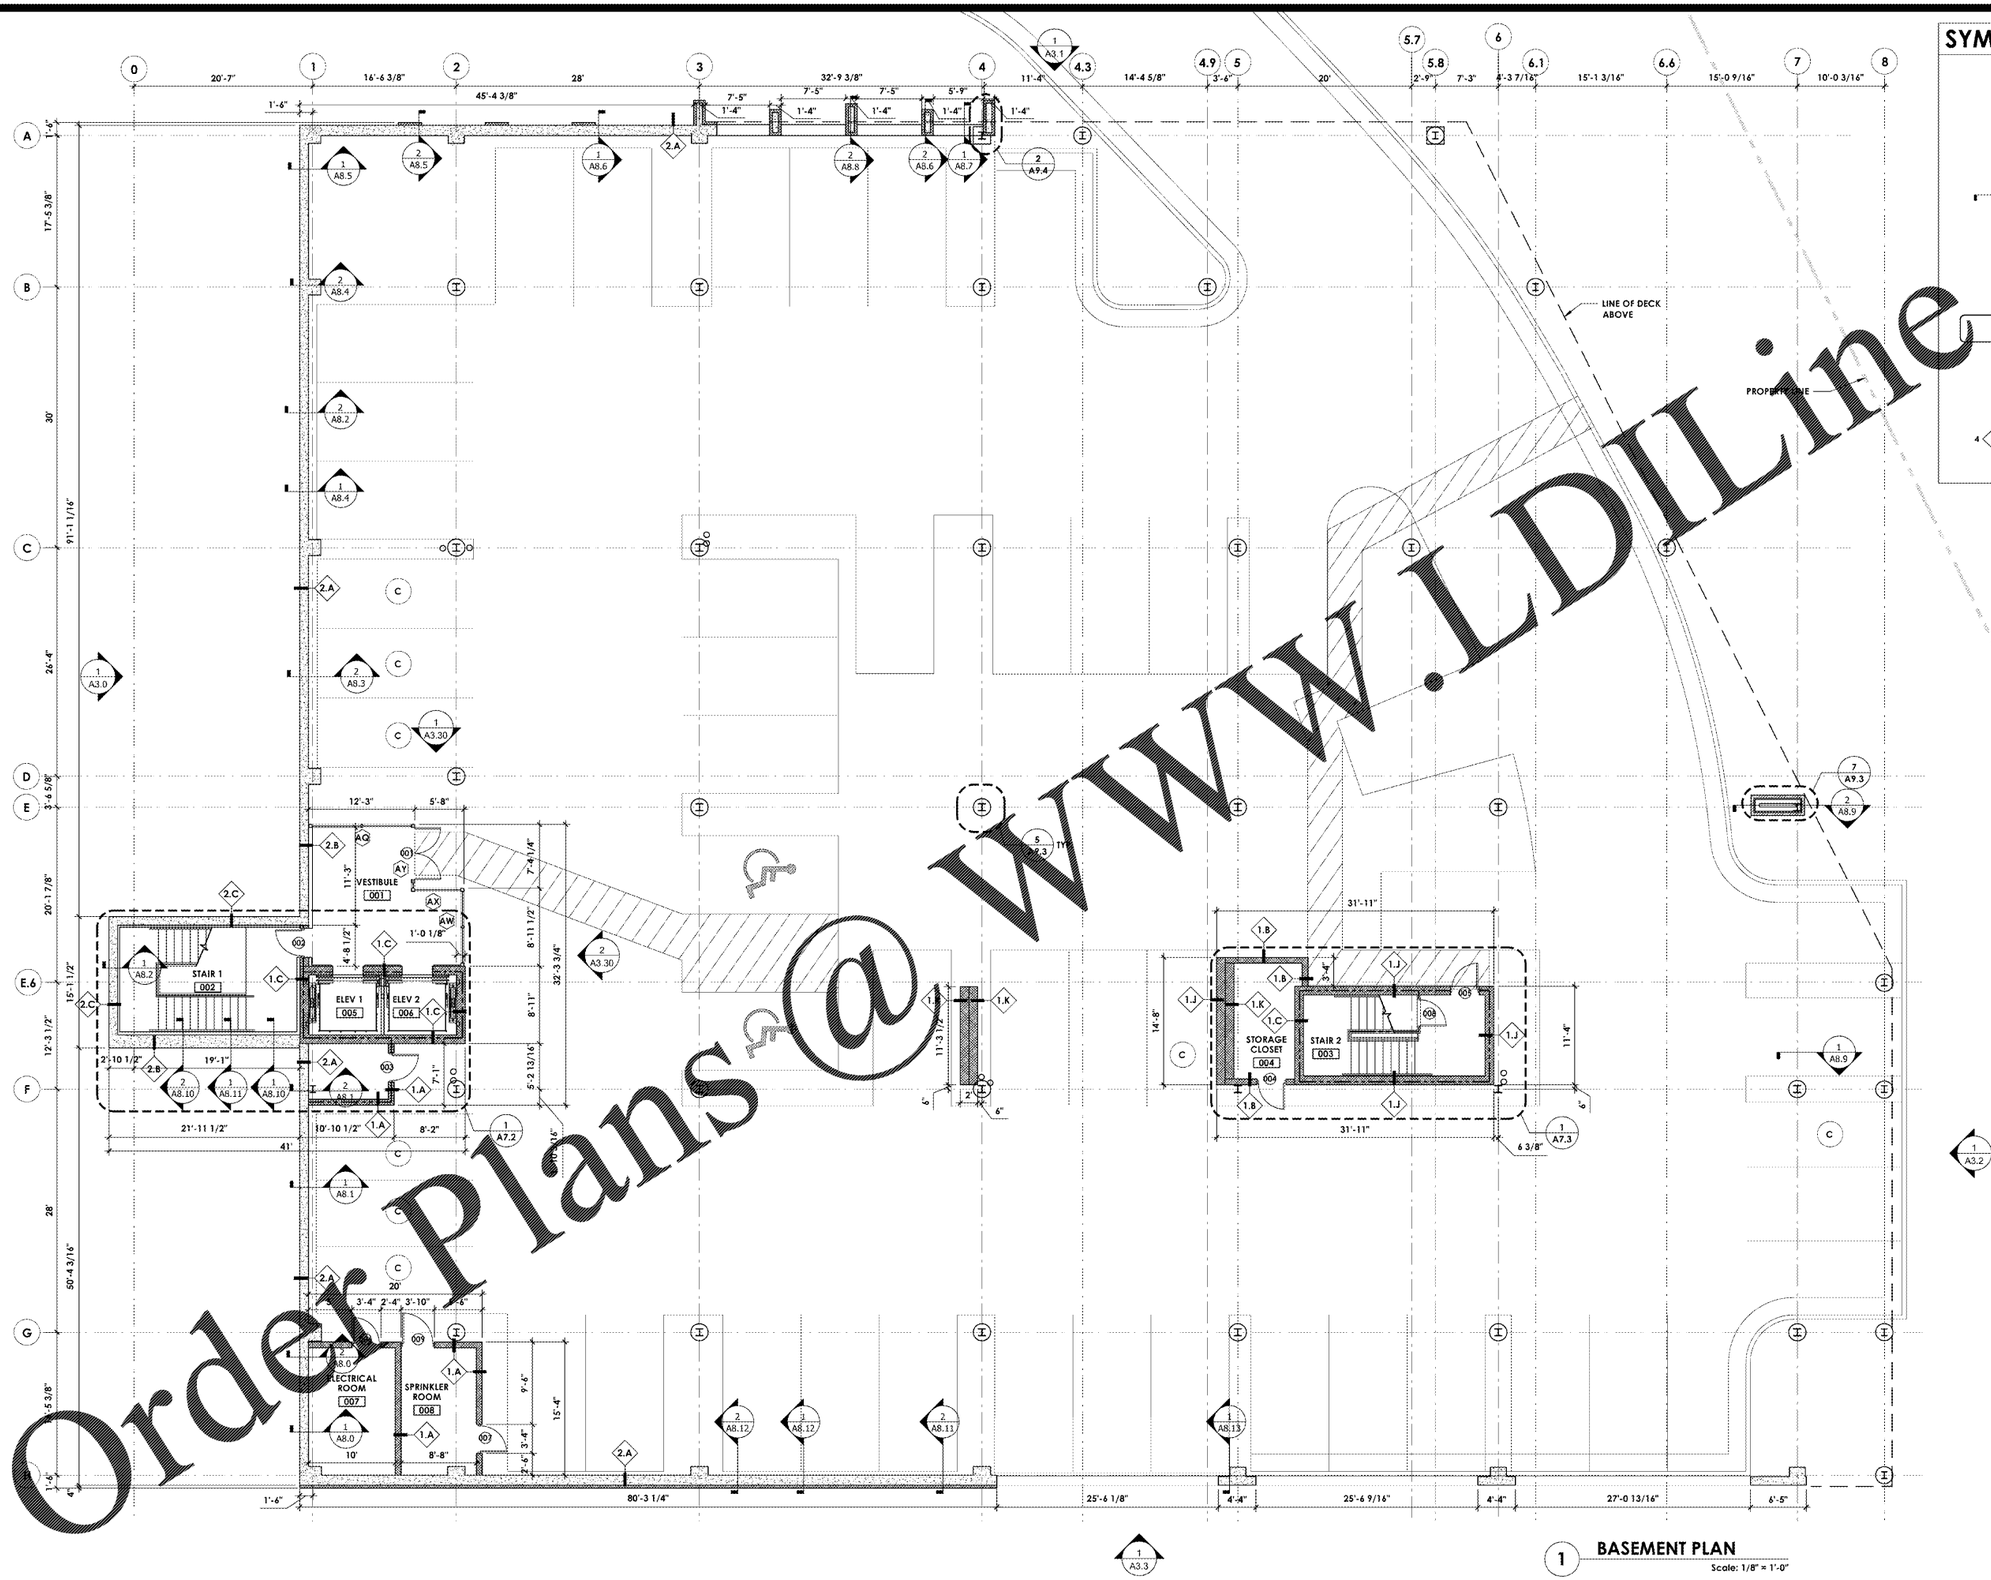

1 BASEMENT PLAN
Scale: 1/8" = 1'-0"

Order Plans @ WWW.LDILine.com

FINLEY DESIGN PA
7806 NC HWY 751
SUITE 110
DURHAM, NC 27713
919-493-8200
FINLEYDESIGNARCH.COM

TERRY GRAY FINLEY
REGISTERED ARCHITECT
9629
4-6-17
DURHAM N.C.

FINLEY DESIGN P.A.
51513
DURHAM N.C.

WESTPOINT 2
DURHAM, NC

REVISIONS

PROJECT:	1342
DATE:	04/06/17
DRAWN BY:	JHB
CHECKED BY:	JDL

BASEMENT PLAN

A1.0

/VOLUMES/F DRIVE/FINLEY DESIGN/PROJECTS/1342 WESTPOINT 2/DRAWINGS/1342_PLANS.DWG