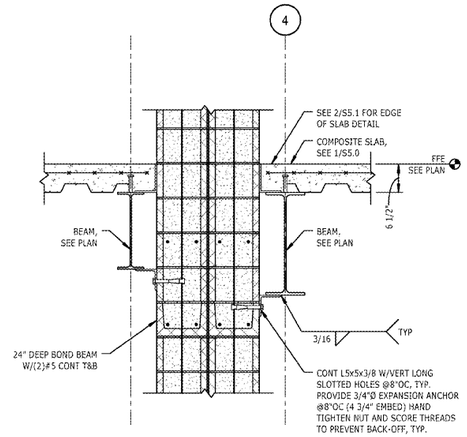

4 / S4.3 SECTION
3/4" = 1'-0"

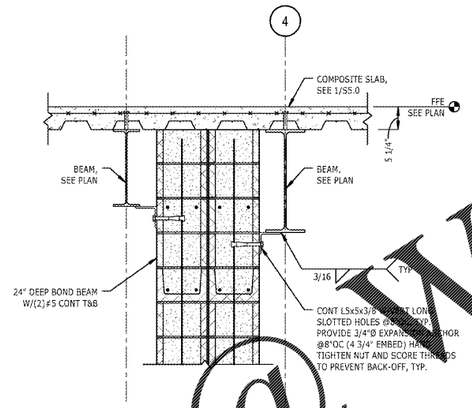

5 / S4.3 SECTION
3/4" = 1'-0"

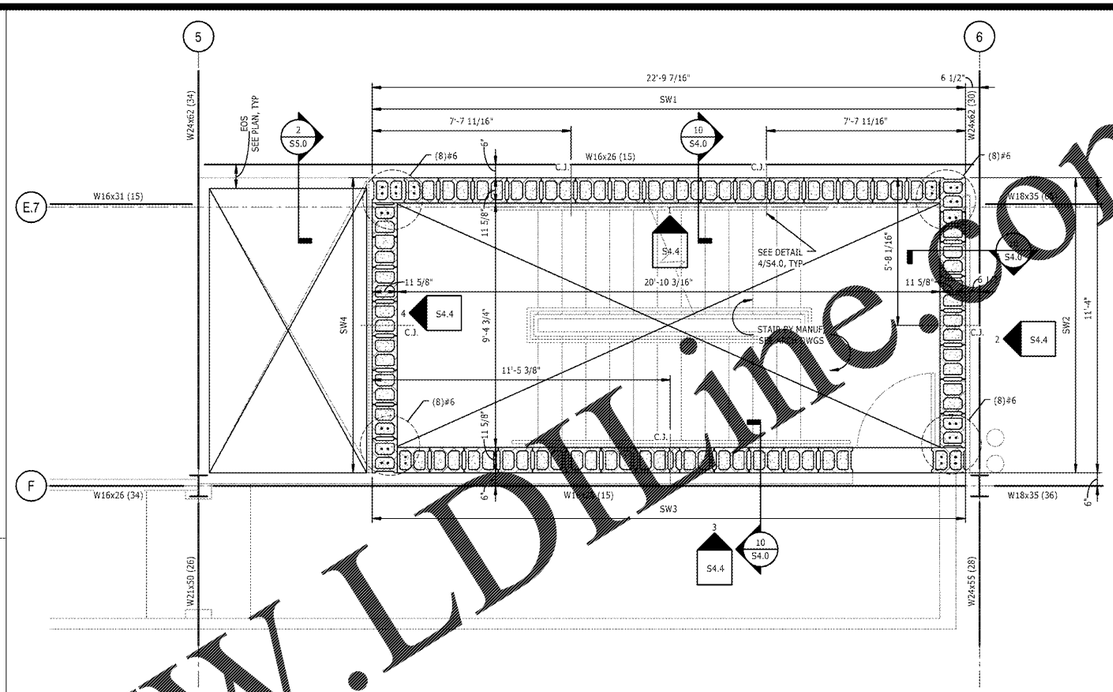

1 / S4.3 FOURTH FLOOR
3/8" = 1'-0"

NOTES:
1. SEE S1.4 FOR PLAN NOTES.
2. SEE ELEVATIONS, SECTIONS, AND DETAILS FOR VERTICAL AND HORIZONTAL REINFORCING IN CMU WALLS.
3. SEE S4.0 AND S4.1 FOR TYPICAL CMU SECTIONS AND DETAILS.

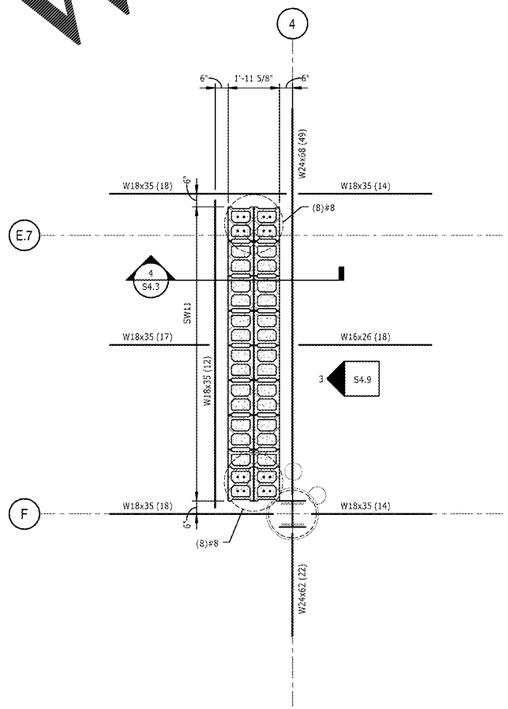

3 / S4.3 FIRST FLOOR
3/8" = 1'-0"

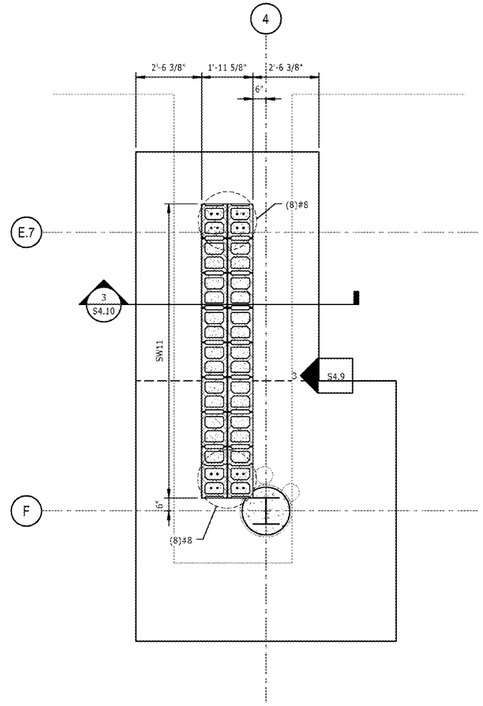

2 / S4.3 GROUND FLOOR
3/8" = 1'-0"

Order Plans @ WWW.LDLine.com

FINLEY DESIGN ARCHITECTURE + INTERIORS
Finley Design PA
7806 nc hwy 751
Suite 110
Durham, NC 27713
919-493-8200
FINLEYDESIGNARCH.COM

STEWART
422 FAYETTEVILLE ST. SUITE 400 RALEIGH, NC 27601
T 919.380.5700 FIRM LICENCE #C-1051 PROJECT #S160038.00

NORTH CAROLINA PROFESSIONAL SEAL 036157 ENGINEER DANIEL J. THOMPSON
04/06/2017

Westpoint 2 Durham, NC

REVISIONS

PROJECT:	S160038.00
DATE:	04/06/2017
DRAWN BY:	DR
CHECKED BY:	DJT

CMU SHEAR WALLS

S4.3

/VOLUMES/F DRIVE/FINLEY DESIGN/PROJECTS/1342 WESTPOINT 2/DRAWINGS/TITLEBLOCKS/1342-X-TB.DWG