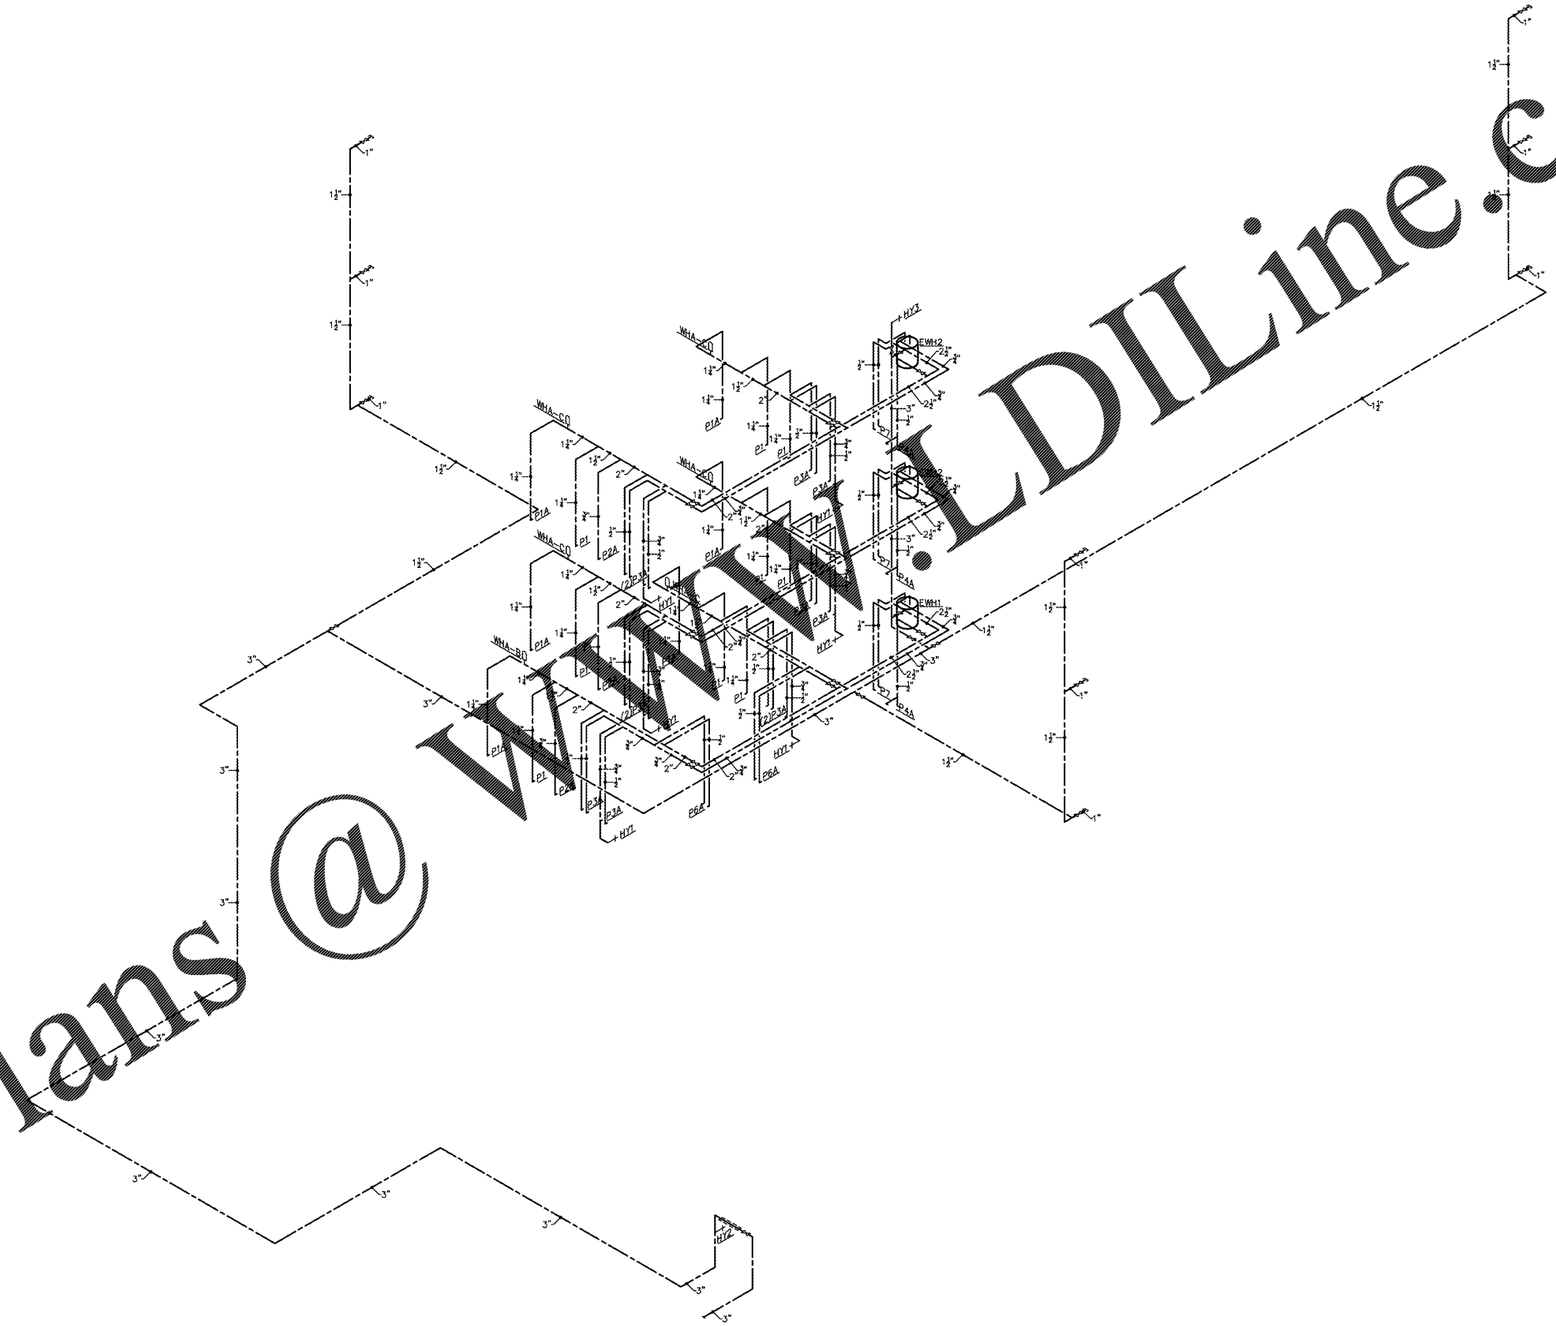

1 WATER SUPPLY RISER DIAGRAM
NOT TO SCALE

Order Plans @ WWW.LDILine.com

FINLEY DESIGN
ARCHITECTURE & INTERIORS
FINLEY DESIGN PA
7806 NC HWY 751
SUITE 110
DURHAM, NC 27713
P 919-493-8200
F 919-493-8113
FINLEYDESIGNARCH.COM

optima engineering
160 Fayetteville St., Suite 100, Raleigh NC 27601
1927 South Tryon St., Suite 300, Charlotte NC 28203
Phone: 919-926-2200 • www.optimaengineering.com

NORTH CAROLINA PROFESSIONAL SEAL 039771 ENGINEER CHRISTOPHER CAIN COOK
1/24/17

WESTPOINT 2
DURHAM, NC

REVISIONS
2 PERMIT COMMENTS 04/24/17

PROJECT: 1342
DATE: 11/11/16
DRAWN BY: CCC
CHECKED BY: GCF

WATER SUPPLY RISER DIAGRAM
2 NEW SHEET

P3.2
11 OF 11

OPTIMA #: 16-0194

L:\2016-R\16-0194\XPSAN.DWG

THIS DRAWING IS AN INSTRUMENT OF SERVICE. THE DRAWING AND THE INFORMATION THEREON IS THE PROPERTY OF OPTIMA ENGINEERING, P.A. ANY REPRODUCTION, ALTERATION, OR USE FOR OTHER THAN THE INTENDED PROJECT, WITHOUT THE WRITTEN CONSENT OF OPTIMA ENGINEERING, P.A. IS EXPRESSLY FORBIDDEN. COPYRIGHT © OPTIMA ENGINEERING P.A. 2016, ALL RIGHTS RESERVED.