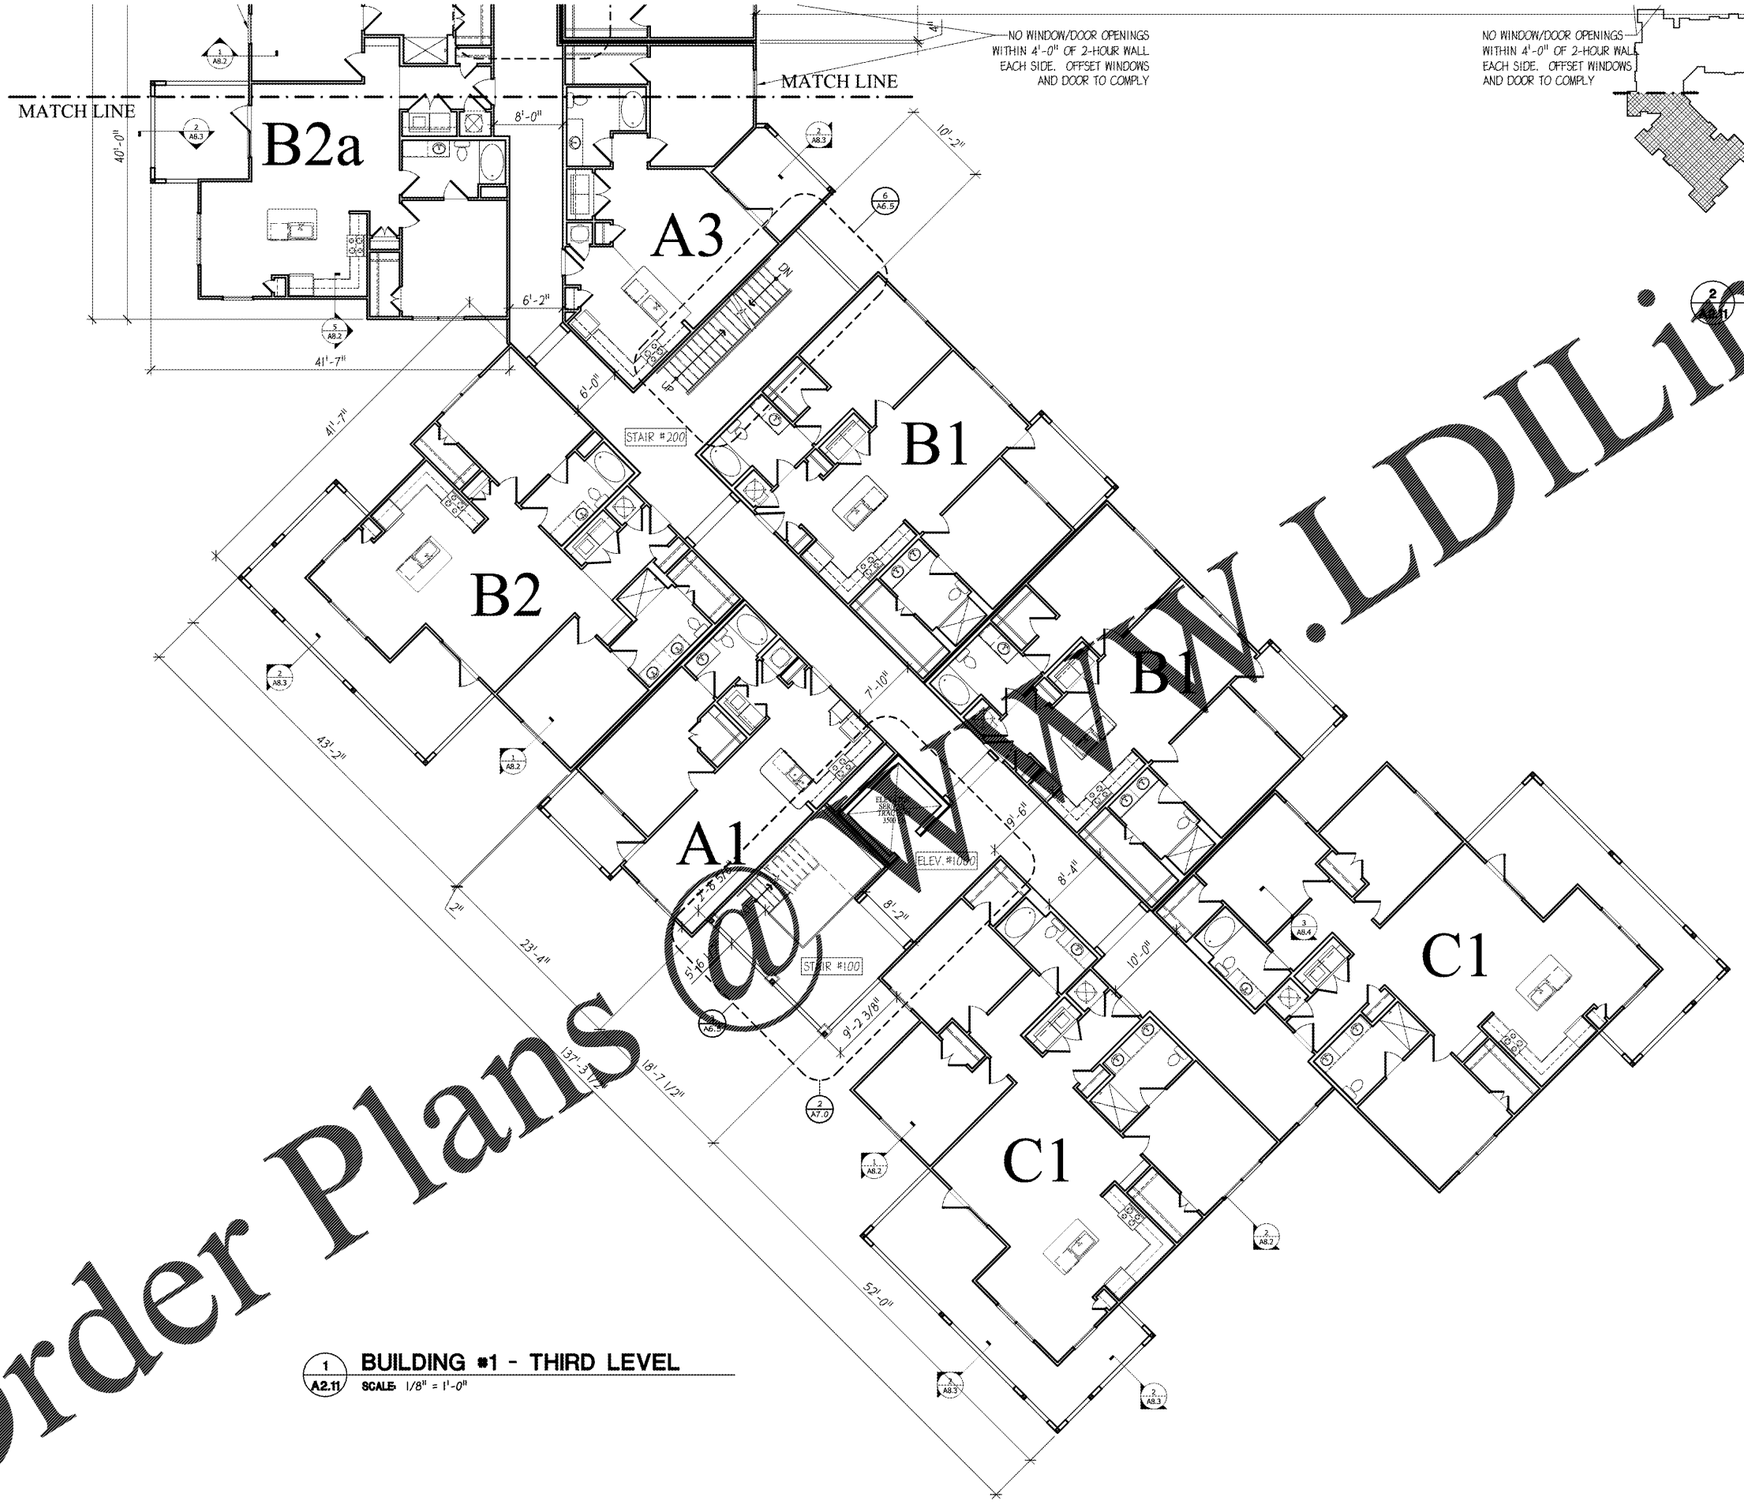


NO WINDOW/DOOR OPENINGS WITHIN 4'-0" OF 2-HOUR WALL EACH SIDE. OFFSET WINDOWS AND DOOR TO COMPLY

2 A8.1 LOCATION MAP
SCALE: N.T.S.

1 A2.11 BUILDING #1 - THIRD LEVEL
SCALE: 1/8" = 1'-0"

**GENERAL NOTE**

FIRE EXTINGUISHERS SHALL NOT BE PLACED MORE THAN 75'-0" APART FROM EACH OTHER IN CORRIDORS

**GENERAL NOTE**

ALL UNITS MUST BE CONSTRUCTED PER THE FAIR HOUSING ACT

Order Plans @ WWW.LDILine.com

STATE OF ALABAMA
DAVID ALLEN ENGLISH
19002
Atlanta, Georgia
REGISTERED ARCHITECT

PUCCIANO & ENGLISH, INC.
ARCHITECTS, AIA
3084 MERCER UNIVERSITY DRIVE, SUITE 110
ATLANTA, GA 30341
PH 770-457-0823, FAX 770-451-0092
denglish@pucciano-english.com

JOB No: 1701
DRAWN BY:
CHECK BY:

JOB PROGRESS:

| ITEM | DATE |
|---|---|
| PRICING SET | 07-14-2017 |
| PERMIT SET | 02-26-2018 |

REVISIONS:
DATE NO.

This drawing, as an instrument of service, is and shall remain the property of the Architects and shall not be reproduced, published or used in any way without the permission of the Architect.

*Legacy at Jones Farm Phase 2*
HUNTSVILLE, ALABAMA
AN APARTMENT COMMUNITY FOR
RBJ BAILEY, LLC

BUILDING PLANS
BUILDING # 1

SHEET NO.
*A2.11*