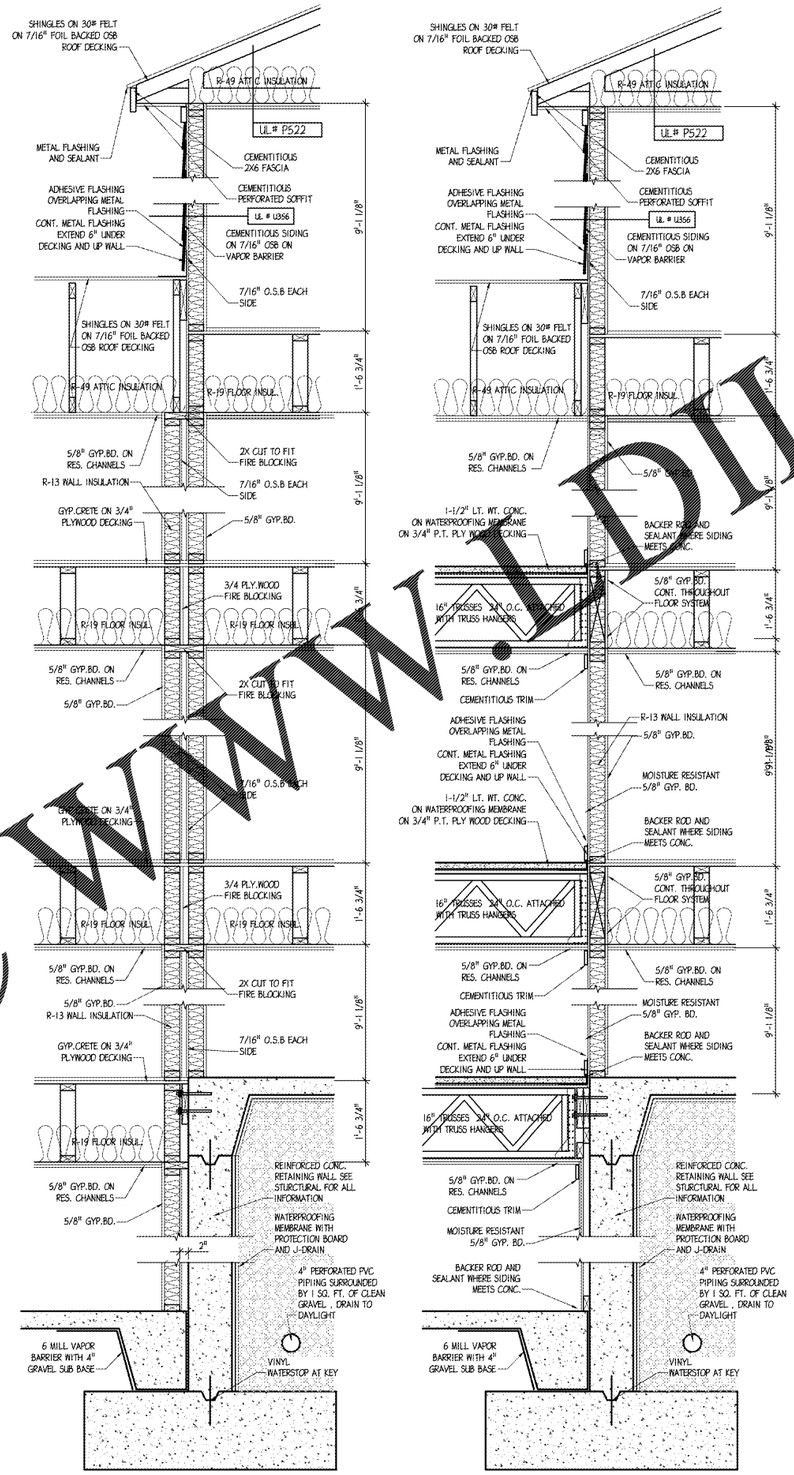

Order Plans @ WWW.DLine.com

STATE OF ALABAMA
DAVID ALLEN ENGLISH
26002
Atlanta, Georgia
REGISTERED ARCHITECT

PUCCIANO & ENGLISH, INC.
ARCHITECTS, AIA
3084 MERCER UNIVERSITY DRIVE, SUITE 110
ATLANTA, GA 30341
PH 770-457-0823, FAX 770-451-0082
denglish@pucciano-english.com

JOB No: 1701

DRAWN BY:

CHECK BY:

JOB PROGRESS:

ITEM	DATE
PRICING SET	07-14-2017
PERMIT SET	02-26-2018

REVISIONS:
DATE NO.

This drawing, as an instrument of service, is and shall remain the property of the Architects and shall not be reproduced, published or used in any way without the permission of the Architect.

Legacy at Jones Farm Phase 2

HUNTSVILLE, ALABAMA

AN APARTMENT COMMUNITY FOR

RBJ BAILEY, LLC

TYPICAL WALL SECTIONS

SHEET NO.

A8.4