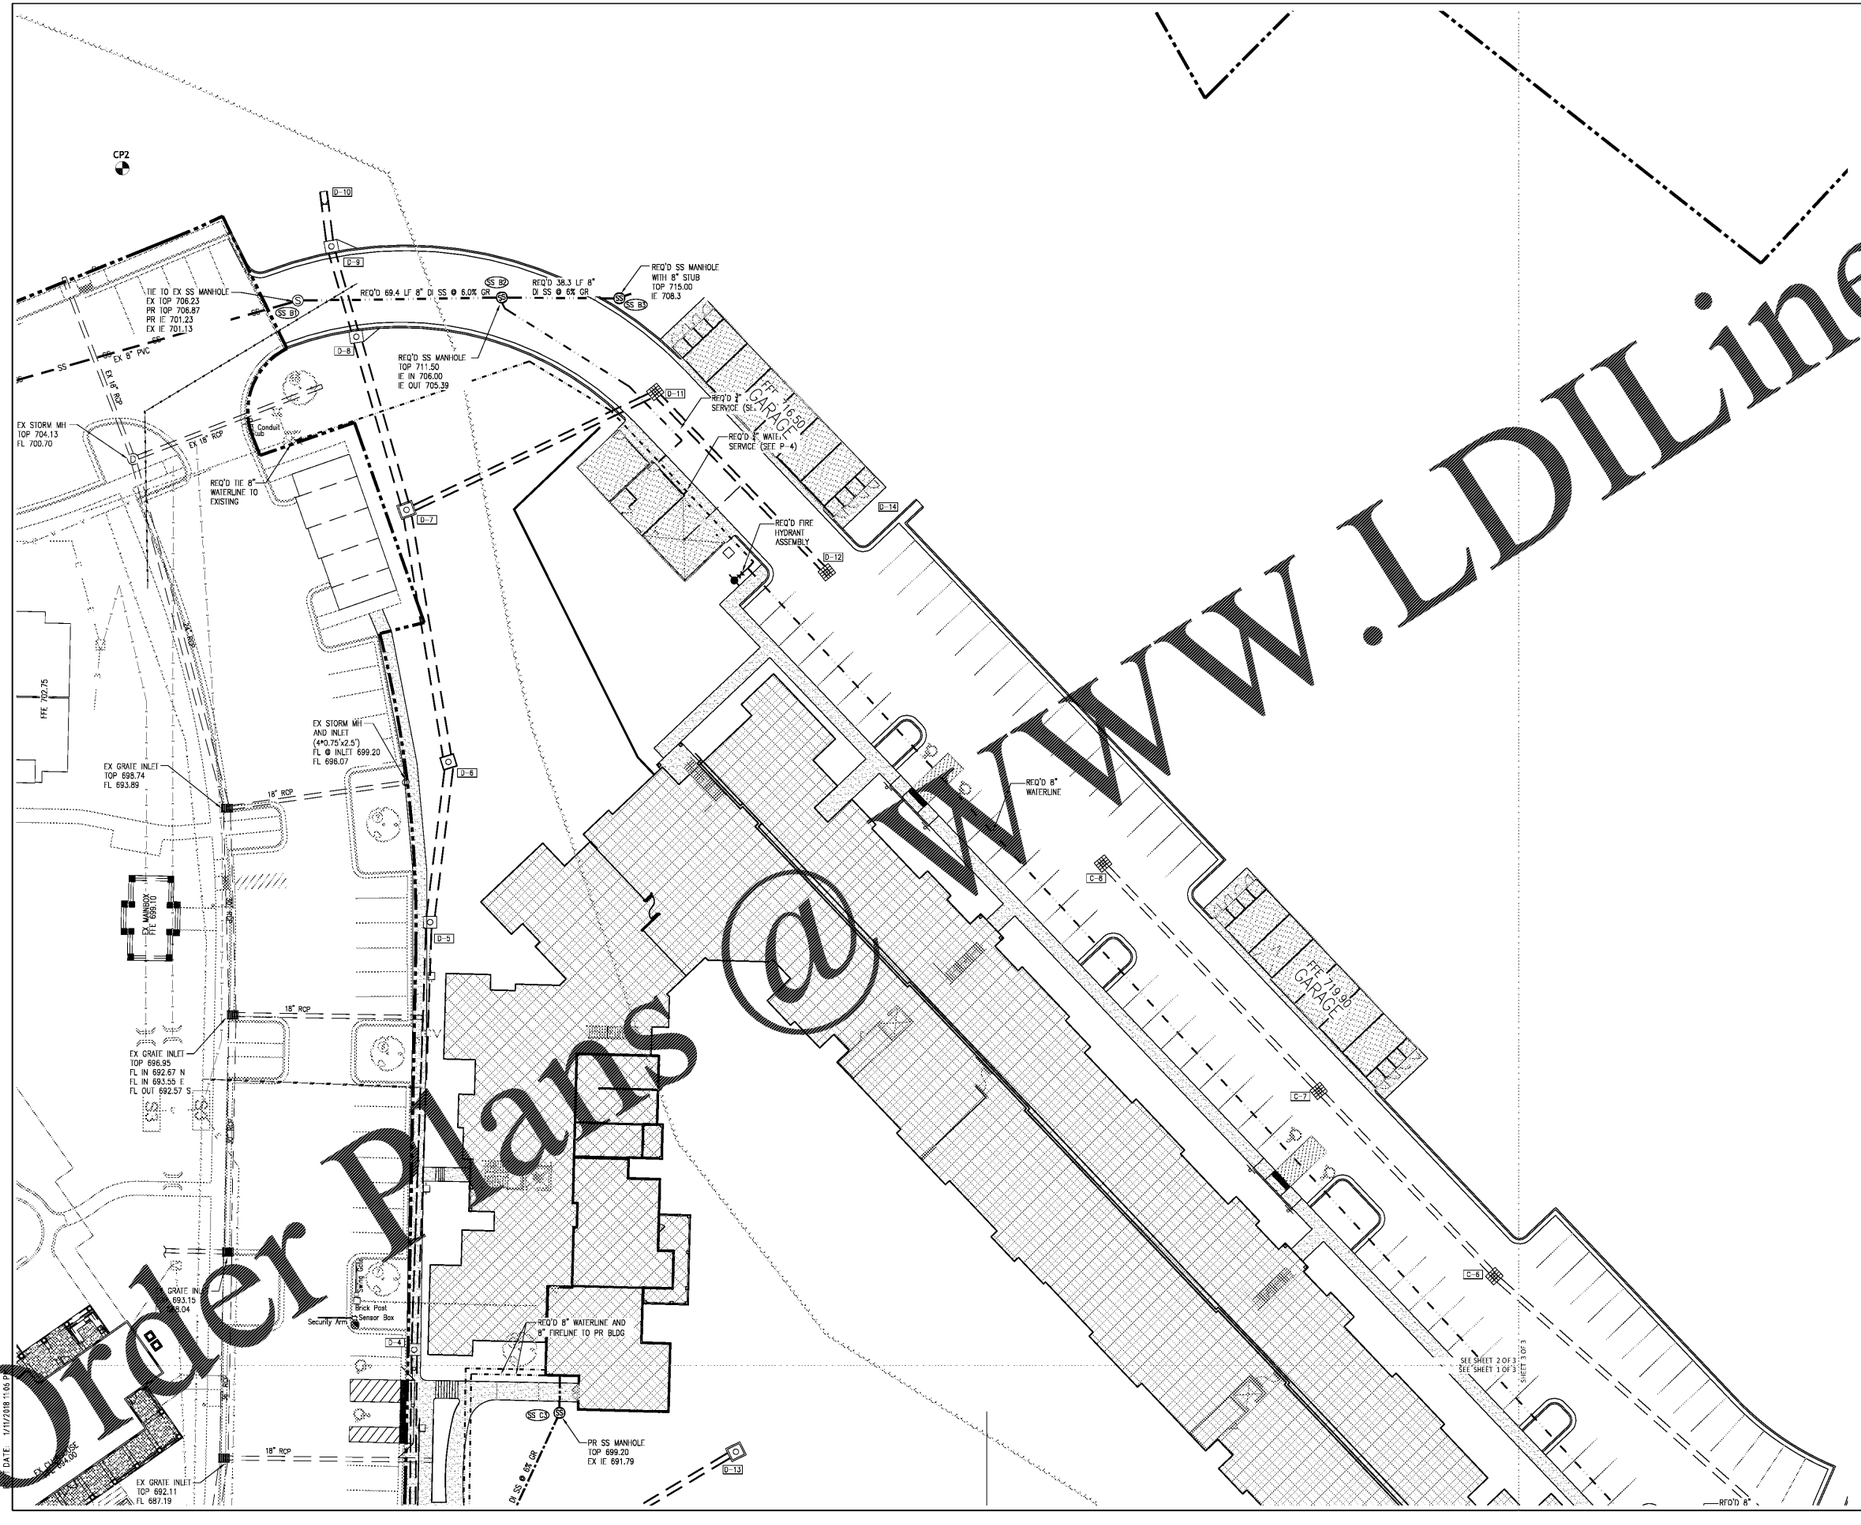

GRAPHIC SCALE

Scale: 1" = 20'

ALABAMA STATE PLANE - NAD83

ALABAMA REGISTERED PROFESSIONAL ENGINEER

ALL DOCUMENTS INCLUDING DRAWINGS, PLANS, SPECIFICATIONS PREPARED BY THE ENGINEER OR THEIR CONSULTANTS ARE INSTRUMENTS OF SERVICE AND TRUST FOR INTENT SHALL REMAIN AN OWNERSHIP AND PROPERTY RIGHT OF THE ENGINEER WHETHER THE PROJECT IS COMPLETED. SUCH DOCUMENTS ARE NOT TO BE USED BY THE CLIENT OR OTHERS ON EXTENSIONS OF THE PROJECT OR ANY OTHER PROJECT WITHOUT WRITTEN VERIFICATIONS OR THE ENGINEER'S WRITTEN PERMISSION AND COMPENSATION FOR THE SERVICES SUCH USE OR REUSE BY OTHERS WILL BE AT THE CLIENT'S SOLE RISK AND WITHOUT LIABILITY OR LEGAL EXPOSURE TO THE ENGINEER. CLIENT AGREES TO INDEMNIFY AND HOLD HARMLESS THE ENGINEER FROM ALL CLAIMS, DAMAGES, LOSSES AND EXPENSES INCLUDING ATTORNEY'S FEES ARISING OUT OF OR RESULTING THEREFROM.

TRICE, P.C.
CONSULTING ENGINEERS
SURVEYING • ENVIRONMENTAL • TRANSPORTATION • PLANNING
600 Boulevard South SE Suite 208 • Huntsville, AL 35802 • 256.705.0555

LEGACY AT JONES FARM PHASE 2

CLIENT

RBJ BAILEY, LLC
PO BOX 2545
HUNTSVILLE, AL 35804

SITE ADDRESS

1 LEGACY FARM DR SE
HUNTSVILLE, AL 35802

REVISIONS

SHEET TITLE

WATER AND SEWER PLAN

SCALE:	1"=20'
APPROVED BY:	JRT
PROJECT NO:	17-105
DATE:	12/29/17

SHEET NUMBER

C5.2 OF C5.3

DATE: 1/11/2018 11:06 P

Order Plans @ WWW.LDILine.com