BOSTICK
LANDSCAPE ARCHITECTS
413 Homewood Drive Huntsville, Alabama 35801
256.361.9BLA www.bostocklandscapearchitects.com

0 10 20 40
SCALE IN FEET NORTH

FOR REVIEW ONLY
NOT FOR CONSTRUCTION

ALL DOCUMENTS INCLUDING DRAWINGS PREPARED BY TRICE, P.C. AND THE CONSULTANTS RETAINED BY TRICE, P.C. ARE INSTRUMENTS OF SERVICE AND TRICE, P.C. INTEREST SHALL REMAIN AN OWNERSHIP AND PROPERTY RIGHT THEREIN. THE OWNER'S RIGHT TO USE THE PROJECT IS COMPLETED, SUCH DOCUMENTS SHALL NOT BE USED BY THE OWNER OR OTHERS ON EXTENSIONS OF THE PROJECT OR ON ANY OTHER PROJECT, ANY REUSE WITHOUT THE EXPRESS WRITTEN PERMISSION OF TRICE, P.C. SHALL BE AT THE USER'S SOLE RISK AND WITHOUT LIABILITY OR LEGAL EXPOSURE TO TRICE, P.C. TO FURTHER COMPENSATION AND INDEMNIFICATION OF TRICE, P.C. AND ITS CONSULTANTS BY THE USER SHALL BE REQUIRED. ANY REUSE OF THESE DOCUMENTS WITHOUT WRITTEN VERIFICATION OR ADAPTATION BY TRICE, P.C. FOR THE SPECIFIC PURPOSE INTENDED WILL BE AT OWNER'S SOLE RISK AND WITHOUT LIABILITY OR LEGAL EXPOSURE TO TRICE, P.C. OWNER SHALL INDEMNIFY AND HOLD HARMLESS TRICE, P.C. AND ITS CONSULTANTS AGAINST ALL DAMAGES, LIABILITIES OR COSTS, INCLUDING REASONABLE ATTORNEY'S FEES AND DEFENSE COSTS, ARISING OUT OF OR RESULTING THEREFROM. ANY DISTRIBUTION OF THESE DOCUMENTS BY OWNER TO ANY OTHER PARTY IN ANY FORMAT (HARD COPY OR DIGITAL) FOR REUSE BY THOSE OTHER PARTIES OR FOR USE ON DOCUMENTS FOR EXTENSIONS OF THE PROJECT OR ON ANY OTHER PROJECT, ANY REUSE WITHOUT THE EXPRESS WRITTEN PERMISSION OF TRICE, P.C. SHALL BE AT THE USER'S SOLE RISK AND WITHOUT LIABILITY OR LEGAL EXPOSURE TO TRICE, P.C. TO FURTHER COMPENSATION AND INDEMNIFICATION OF TRICE, P.C. AND ITS CONSULTANTS BY THE USER SHALL BE REQUIRED. ANY REUSE OF THESE DOCUMENTS WITHOUT WRITTEN VERIFICATION OR ADAPTATION BY TRICE, P.C. FOR THE SPECIFIC PURPOSE INTENDED WILL BE AT OWNER'S SOLE RISK AND WITHOUT LIABILITY OR LEGAL EXPOSURE TO TRICE, P.C. OWNER SHALL INDEMNIFY AND HOLD HARMLESS TRICE, P.C. AND ITS CONSULTANTS AGAINST ALL DAMAGES, LIABILITIES OR COSTS, INCLUDING REASONABLE ATTORNEY'S FEES AND DEFENSE COSTS, ARISING OUT OF OR RESULTING THEREFROM.

TRICE, P.C.
CONSULTING ENGINEERS
Huntsville, Alabama 35801 Phone: 256.704.1283

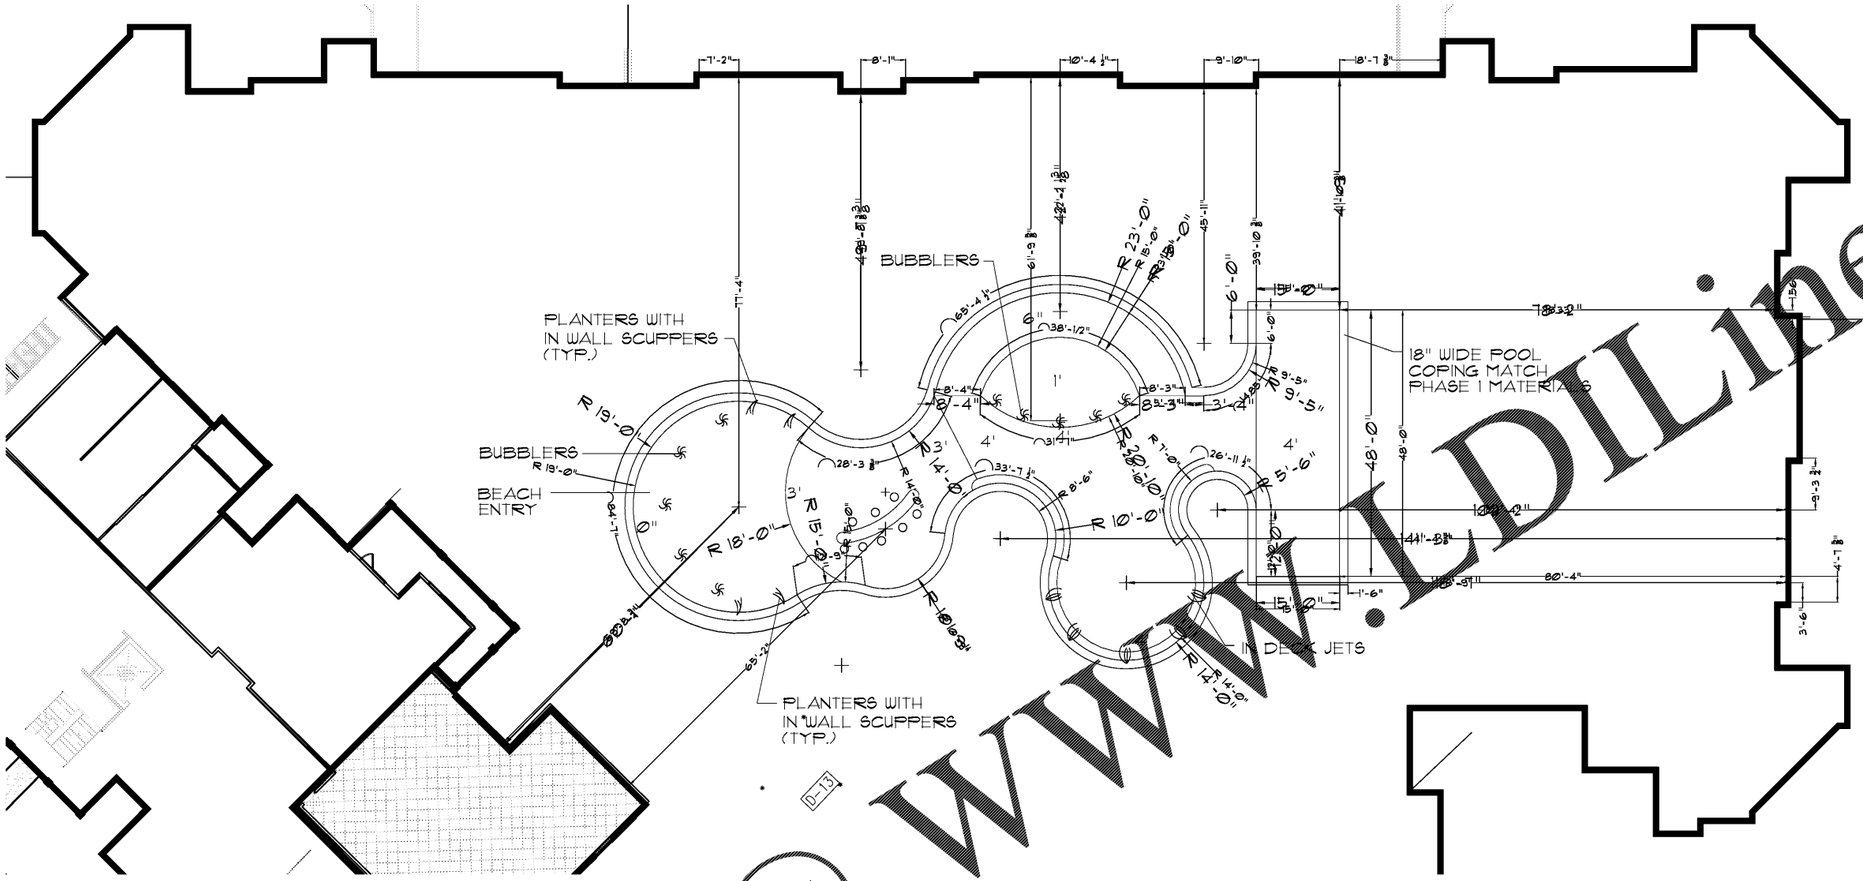

Order Plans @ WWW.LDLine.com

LEGACY AT JONES FARM
PHASE 2

CLIENT
RBJ BAILEY, LLC
PO BOX 2545
HUNTSVILLE, AL
35804

SITE ADDRESS
1 LEGACY FARM DR SE
HUNSTVILLE, AL 35802

REVISIONS

SHEET TITLE
POOL LAYOUT
DIMENSIONS

SCALE: N.T.S.
APPROVED BY: CDB
PROJECT NO: 17-105
DATE: 3/2/18

SHEET NUMBER
L2 OF