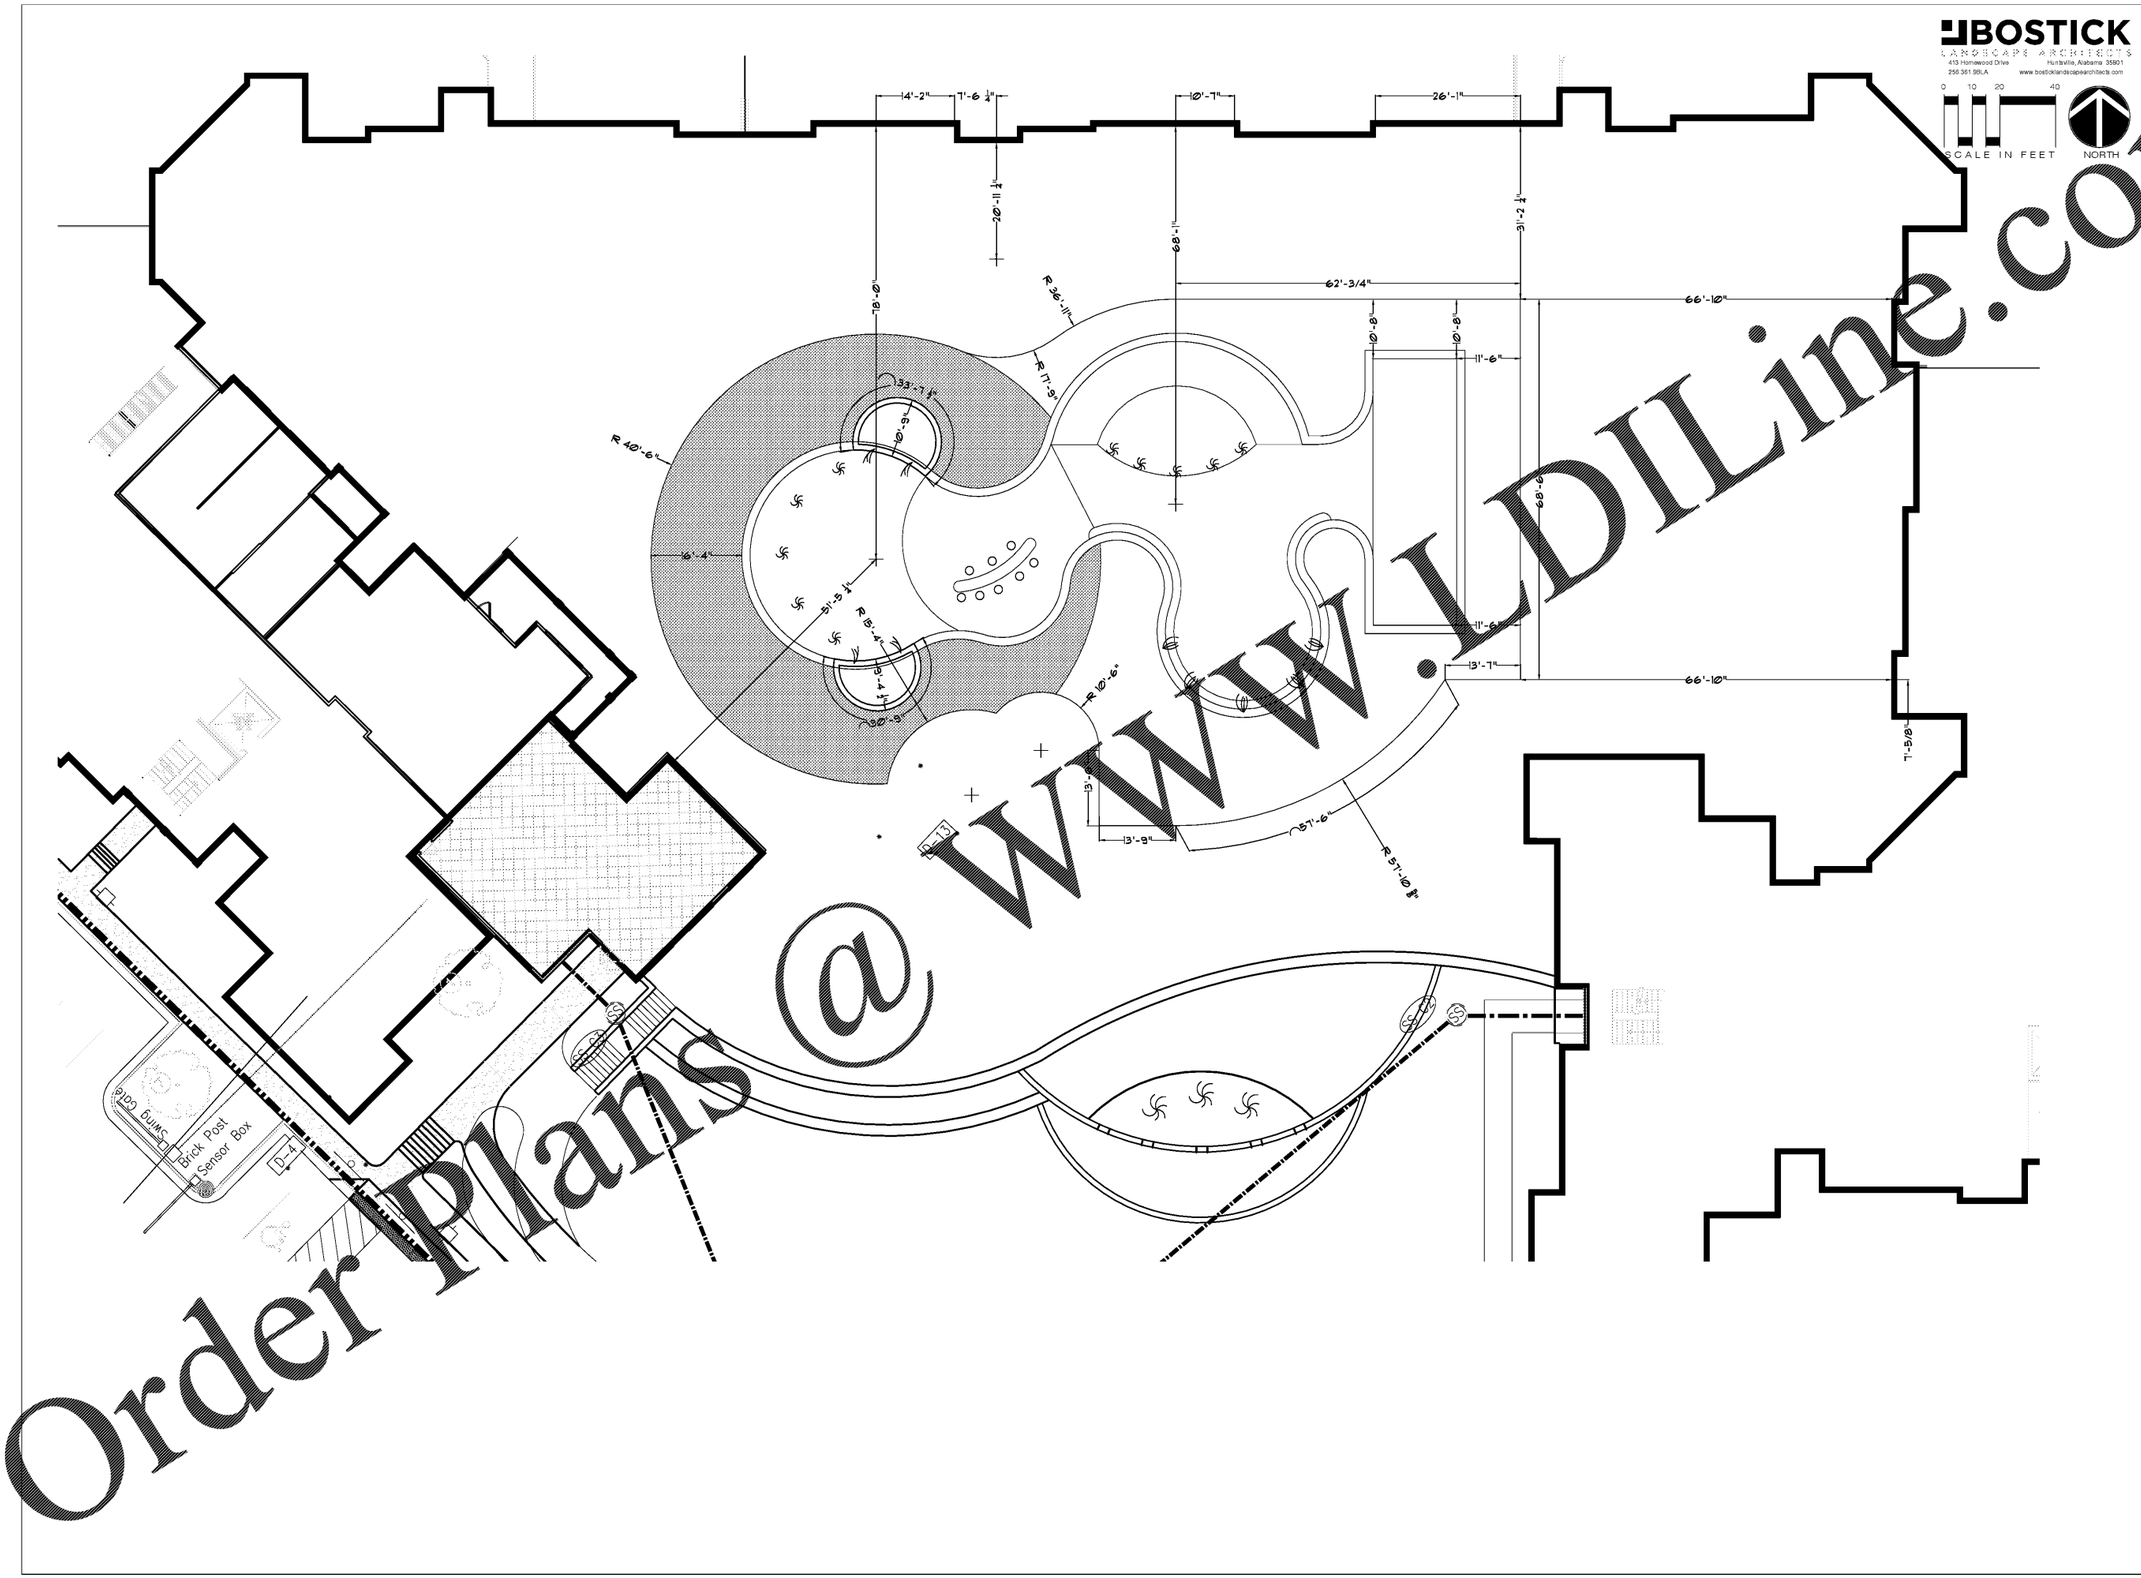

Order Plans @ WWW.LDILine.com

FOR REVIEW ONLY
NOT FOR CONSTRUCTION

ALL DOCUMENTS INCLUDING DRAWINGS AND SPECIFICATIONS PREPARED OR FURNISHED BY TRICE, P.C. ARE INSTRUMENTS OF SERVICE IN RESPECT OF THE CLIENT AND TRICE, P.C. INTEREST SHALL RETAIN AN OWNERSHIP AND PROPERTY INTEREST THEREIN WHETHER OR NOT THE PROJECT IS COMPLETED. SUCH DOCUMENTS ARE NOT INTENDED OR REPRESENTED TO BE SUITABLE FOR REUSE BY THE CLIENT OR OTHERS ON EXTENSIONS OF THE PROJECT OR ON ANY OTHER PROJECT. ANY REUSE WITHOUT WRITTEN VERIFICATION OR ADAPTATION BY TRICE, P.C. WILL BE AT THE CLIENT OR OTHER OWNERS SOLE RISK AND WITHOUT LIABILITY OR LEGAL EXPOSURE TO TRICE, P.C. TO FURTHER COMPENSATION AND TRICE, P.C. SHALL BE ENTITLED TO BE ACHIEVED UPON BY TRICE, P.C. AND THE CLIENT.

TRICE, P.C.
CONSULTING ENGINEERS
CIVIL | ENVIRONMENTAL | TRANSPORTATION | PLANNING
[illegible]

LEGACY AT JONES FARM
PHASE 2

CLIENT

RBJ BAILEY, LLC
PO BOX 2545
HUNTSVILLE, AL
35804

SITE ADDRESS

1 LEGACY FARM DR SE
HUNSTVILLE, AL 35802

REVISIONS

SHEET TITLE

POOL DECK
LAYOUT
DIMENSIONS

SCALE:	N.T.S.
APPROVED BY:	CDB
PROJECT NO:	17-105
DATE:	12/29/17

SHEET NUMBER

L3 OF