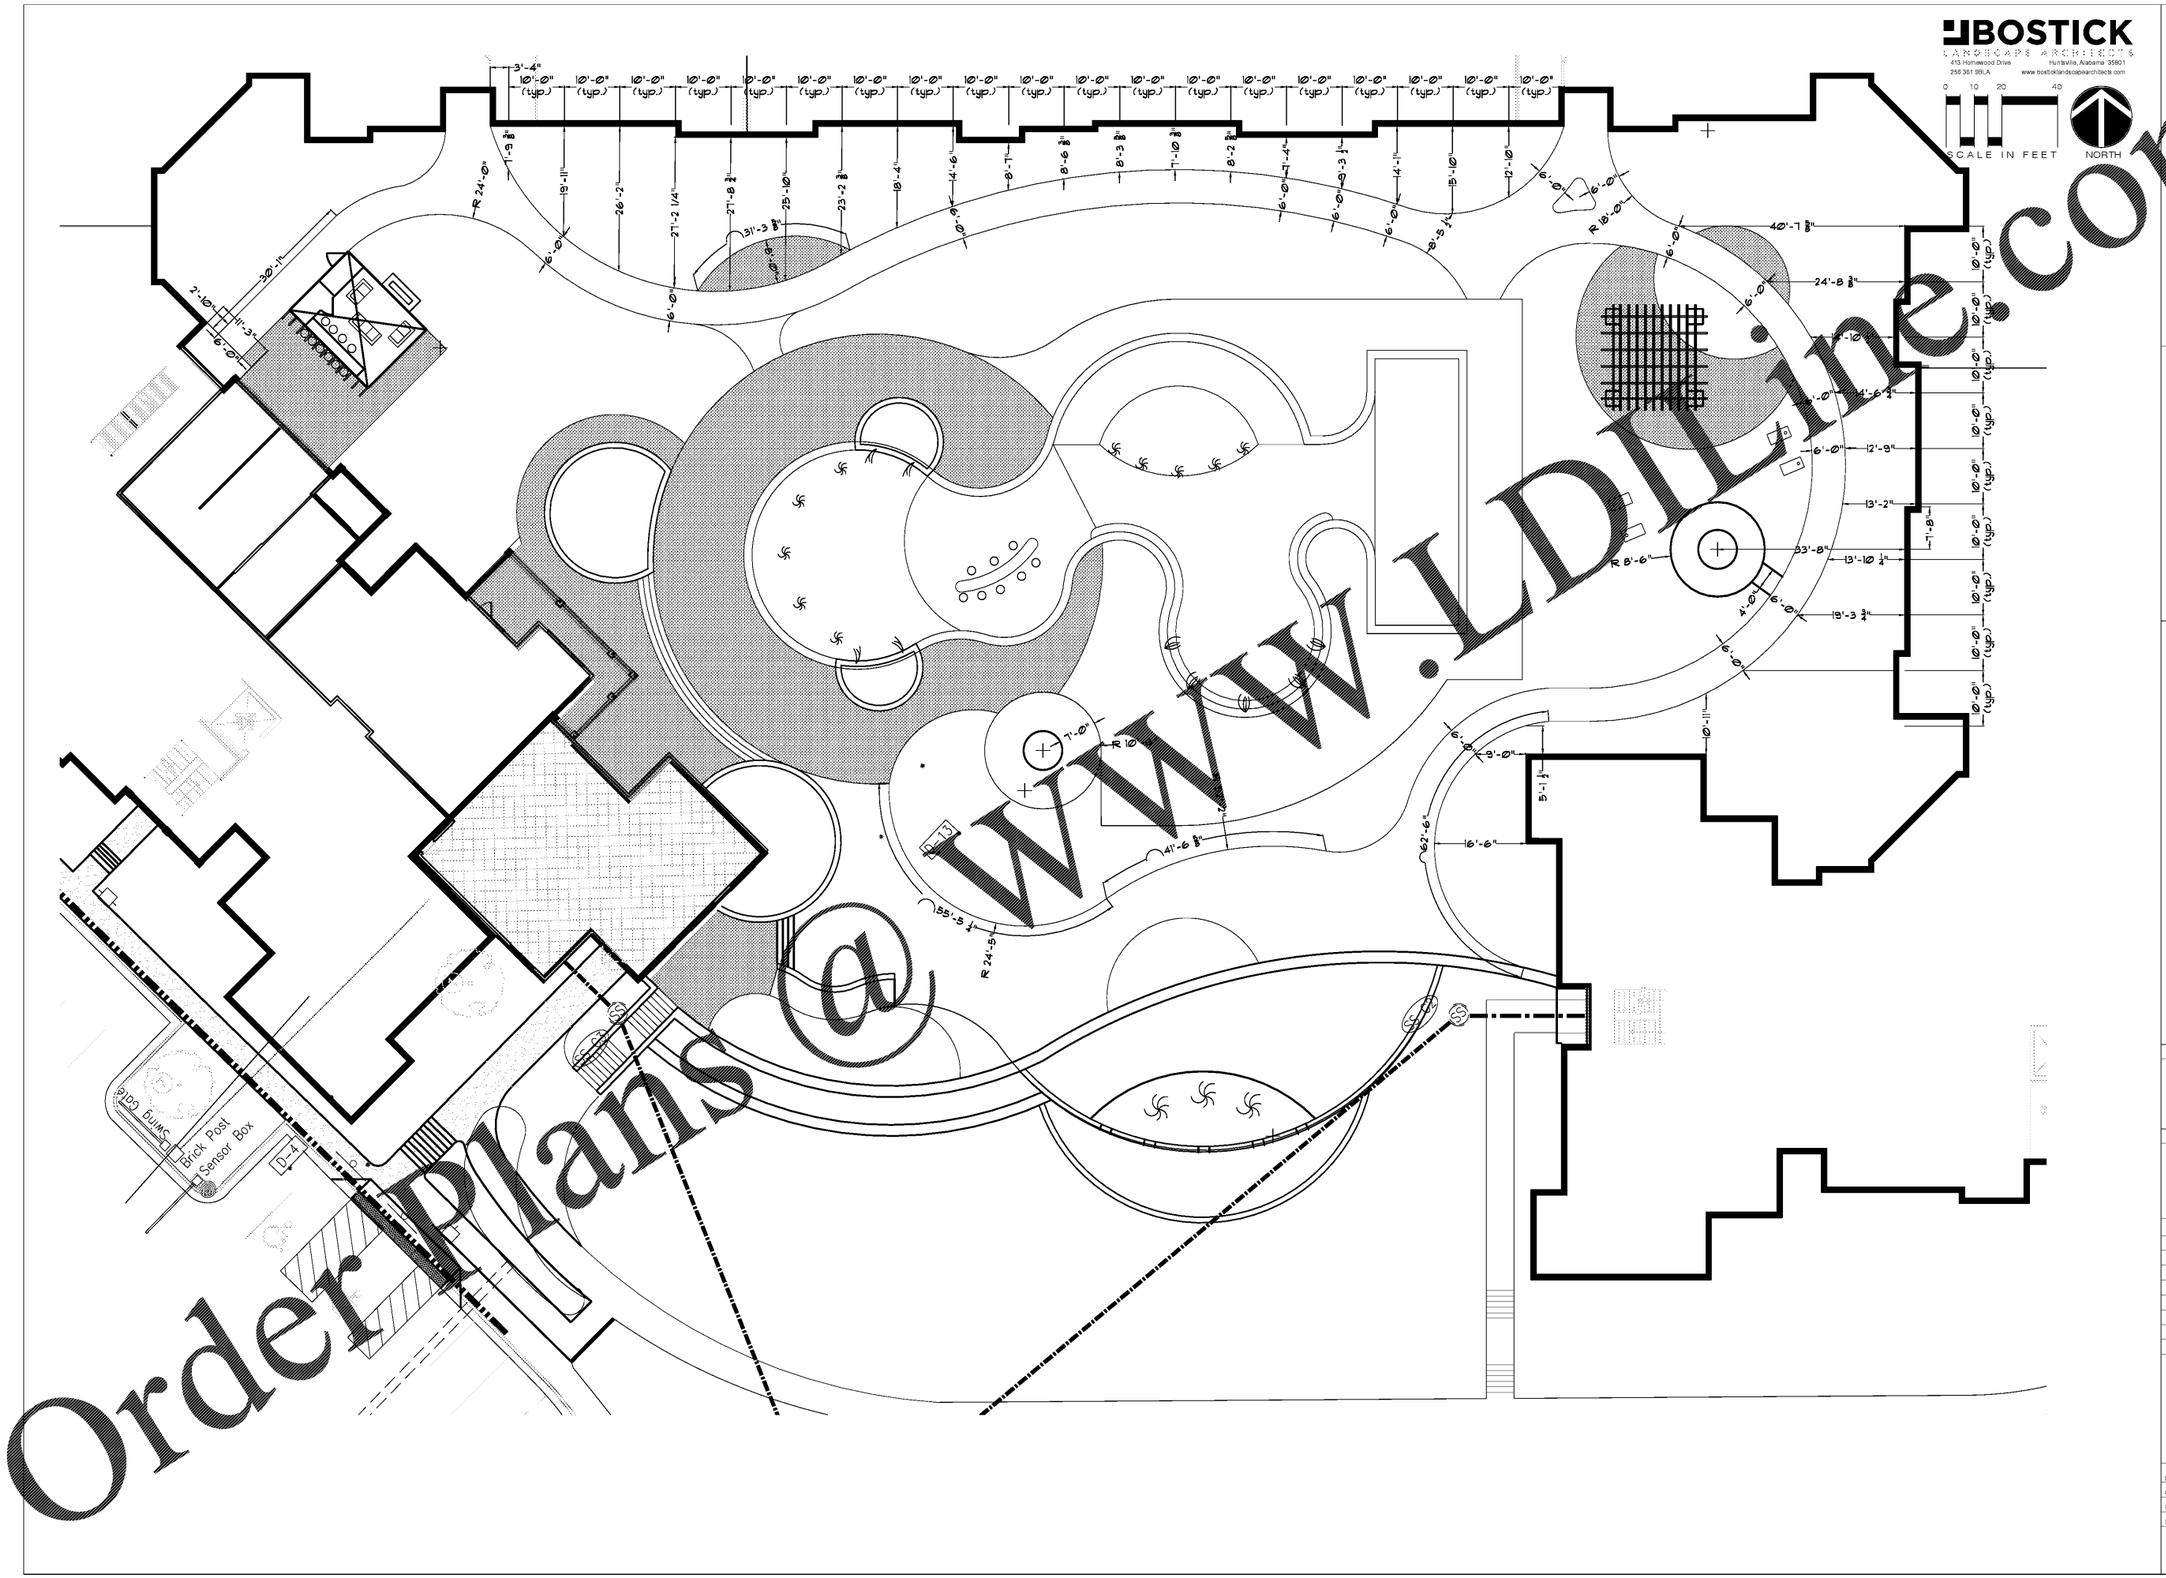

Order Plans @ www.LDLine.com

BOSTICK
LANDSCAPE ARCHITECTS
413 Homewood Drive
Huntsville, Alabama 35801
256.361.9BLA
www.bostocklandscapearchitects.com

FOR REVIEW ONLY
NOT FOR CONSTRUCTION

ALL DOCUMENTS INCLUDING DRAWINGS AND SPECIFICATIONS PREPARED BY HUNTSVILLE, P.C. AND THEIR CONSULTANTS ARE INSTRUMENTS OF SERVICE THROUGH THE PROJECT'S COMPLETION. SUCH DOCUMENTS, WHETHER PROJECT IS EXECUTED OR NOT, ARE THE PROPERTY OF THE CLIENT. THE OTHER ON DESIGNING THE PROJECT OR ON ANY OTHER PROJECT. ANY REUSE BY THE CLIENT OR OTHERS ON EXTENSIONS OF THIS PROJECT, OR ON ANY OTHER PROJECT, ARE TO BE AGREED UPON BY THE CLIENT AND HUNTSVILLE, P.C. TO FURTHER COMPENSATION AS TO BE AGREED UPON BY THE CLIENT AND HUNTSVILLE, P.C.

PRICE, P.C.
CONSULTING ENGINEERS
CIVIL ENVIRONMENTAL TRANSPORTATION
2700 MIDTOWN AVENUE, HUNTSVILLE, ALABAMA 35805
PHONE: 256-533-1963 FAX: 256-533-1964

LEGACY AT JONES FARM PHASE 2

CLIENT

RBJ BAILEY, LLC
PO BOX 2545
HUNTSVILLE, AL
35804

SITE ADDRESS

1 LEGACY FARM DR SE
HUNSTVILLE, AL 35802

REVISIONS

SHEET TITLE

COURTYARD
HARDSCAPE
DIMENSIONS

SCALE:	N.T.S.
APPROVED BY:	CDB
PROJECT NO:	17-105
DATE:	12/29/17

SHEET NUMBER

L4 OF