BOSTICK
LANDSCAPE ARCHITECTS
413 Homewood Drive
256.361.9BLA
Huntsville, Alabama 35801
www.bostoklandscapearchitects.com

0 10 20 40
SCALE IN FEET
NORTH




1/L GRILL AREA FRONT ELEVATION
1/2"=1'




2/L GRILL AREA SIDE ELEVATION
1/2"=1'

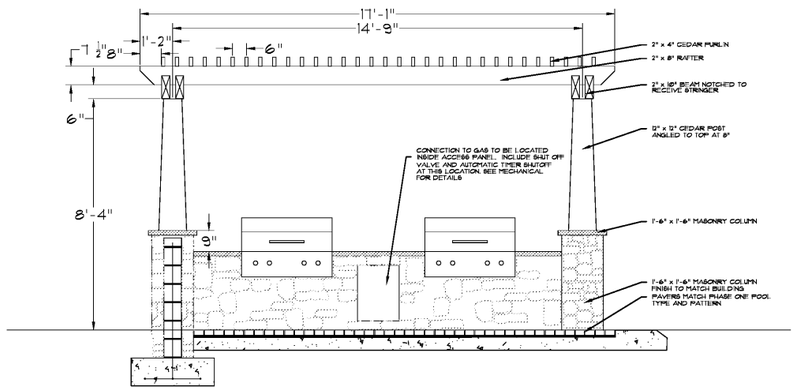


3/L GRILL / PERGOLA ROOF
1/2"=1'

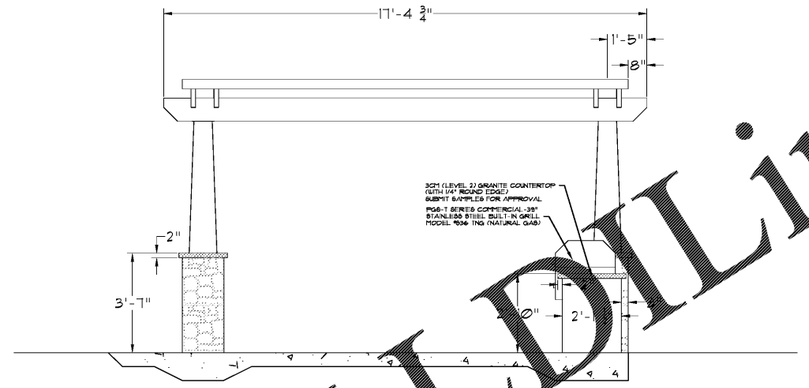


4/L GRILL AREA PLAN VIEW
1/2"=1'

NOTES:

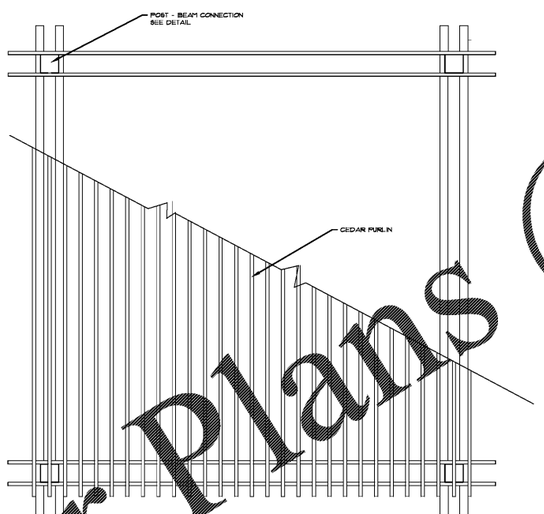1. ALL WOOD / TIMBER MEMBERS ARE TO BE WESTERN RED CEDAR.
2. ALL WOOD POST & TRIM PIECES TO BE S4S, NUMBER 2 GRADE OR BETTER CLEAR.
3. JOIST, BEAMS & PURLINS CAN BE SAWN FACE OR ROUGH WRC.
4. CONTRACTOR TO ALLOW TIME FOR LUMBER TO "CURE" BEFORE APPLICATION OF ANY STAINS OR SEALANTS (REFER TO MANUFACTURER'S RECOMMENDATIONS FOR EACH PRODUCT.
5. ALL PERGOLA MEMBERS TO BE STAINED WITH CABOT SEMI-SOLID DECK & SIDING STAIN. COLOR: OAK BROWN, OR APPROVED EQUAL. WWW.CABOTSTAINS.COM

FOR REVIEW ONLY
NOT FOR CONSTRUCTION

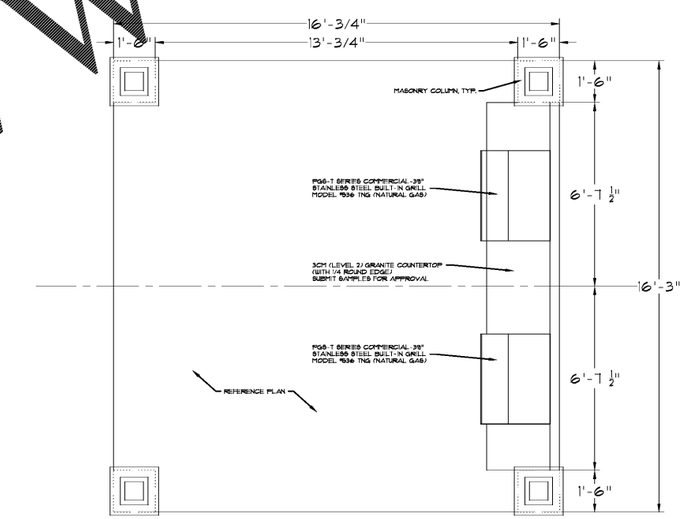ALL DOCUMENTS INCLUDING DRAWINGS AND SPECIFICATIONS PREPARED BY HUNTSVILLE TRICE, P.C. AND THE TRICE, P.C. ARCHITECTS AND ENGINEERS, INC. AND THE TRICE, P.C. INTEREST SHALL REMAIN AN OWNERSHIP INSTRUMENT OF SERVICE. THE OWNER MAY USE THE PROJECT'S COMPLETED SUCH DOCUMENTS FOR THE PROJECT SITE UPON PAYMENT IN FULL TO THE TRICE, P.C. IN THE CLOSE OF OTHER OR DERIVATIVE PROJECTS OR ON ANY OTHER PROJECT, ANY REUSE WITHOUT WRITTEN VERIFICATION OR ADAPTATION BY THE CLIENT FOR OTHER OR DERIVATIVE PROJECTS TO BE CARRIED DOWN BY TRICE, P.C. AND THE CLIENT.

TRICE, P.C.
CONSULTING ENGINEERS
CIVIL | MECHANICAL | ELECTRICAL | PLUMBING
STRUCTURAL | FIRE PROTECTION
2001 MEDICAL PARK DRIVE, SUITE 100
HUNTSVILLE, ALABAMA 35801
PHONE: 256-539-1150
FAX: 256-539-1151
WWW.TRICEPC.COM

# LEGACY AT JONES FARM PHASE 2

CLIENT
RBJ BAILEY, LLC
PO BOX 2545
HUNTSVILLE, AL
35804

SITE ADDRESS
1 LEGACY FARM DR SE
HUNSTVILLE, AL 35802

REVISIONS

SHEET TITLE
PERGOLA
GRILL AREA
DETAILS

| | |
|---|---|
| SCALE: | N.T.S. |
| APPROVED BY: | CDB |
| PROJECT NO: | 17-105 |
| DATE: | 3/2/18 |

SHEET NUMBER
L5 OF

Order Plans @ WWW.LDILine.com