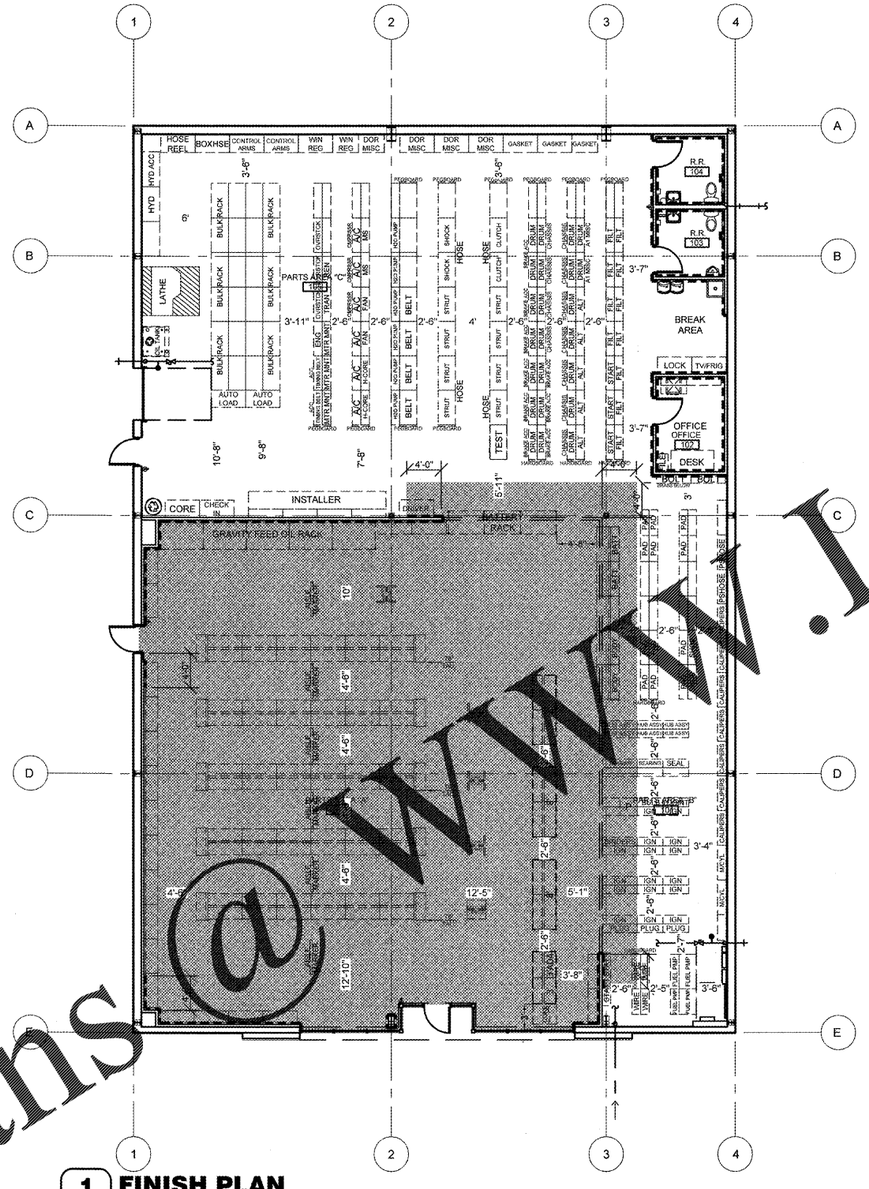


**1 FINISH PLAN**
A1.2 SCALE: 1/8" = 1'-0"

TRUE NORTH PLAN NORTH N

## INTERIOR FINISH SCHEDULE

| NO. | ROOM OR SPACE | FLOORING | | WALLS | | | | CEILING | | DOORS | | NOTES |
|---|---|---|---|---|---|---|---|---|---|---|---|---|
| | | TYPE | BASE | NORTH | EAST | SOUTH | WEST | TYPE | HEIGHT | DOOR | FRAME | |
| 100 | PARTS AREA ( A ) | F-1 | B-1 | W-1 | W-1 | W-1 | W-1 | C-1 | 11'-6" | D-3 | D-3 | 2, 4 |
| 101 | PARTS AREA ( B ) | F-2 | N/A | W-3 | W-5 | W-5 | W-2 | C-4 | VARIES | - | - | 1, 2, 3, 5 |
| 102 | OFFICE | F-2 | B-1 | W-2 | W-2 | W-2 | W-2 | C-2 | 8'-6" | D-1 | D-2 | |
| 103 | REST ROOM | F-2 | B-1 | W-4 | W-4 | W-4 | W-4 | C-3 | 8'-6" | D-1 | D-2 | |
| 104 | REST ROOM | F-2 | B-1 | W-4 | W-4 | W-4 | W-4 | C-3 | 8'-6" | D-1 | D-2 | |
| 105 | PARTS AREA ( C ) | F-2 | N/A | W-5 | W-3 W-5 | W-2 | W-5 | C-4 | VARIES | D-3 | D-3 | 1, 2, 5 |

**INTERIOR FINISH SCHEDULE NOTES:**

1. PAINT EXTERIOR OF (102) OFFICE, (103) RESTROOM, AND (104) RESTROOM WITH W-3 AND PROVIDE BASE B-1. WHERE MULTIPLE WALL FINISH TYPES INDICATED IN SCHEDULE RELATES TO VARIOUS WALL FINISH TYPES BY ROOM OR SPACE PLAN ORIENTATION ONLY AND IS NOT INTENDED AS WAINSCOT PATTERNING OF FINISHES ON A SINGLE WALL PLANE.
2. LOCATION OF BASE GRAPHICALLY INDICATED ON DRAWING, REFER SYMBOLS LEGEND.
3. PROVIDE PIECES OF 2' LENGTH BASE FOR INSTALLATION AT ENDS OF PARTS AREA "B" FIXTURES FACING PARTS AREA "A".
4. REFER TO ELECTRICAL DRAWINGS FOR GRID LAYOUT.
5. (WHERE OCCURS) PAINT INTERIOR ISOLATED EXPOSED STRUCTURAL STEEL COLUMNS TO MATCH W-3 . (UNLESS OTHERWISE INDICATED) EXPOSED EXTERIOR PERIMETER STRUCTURAL STEEL COLUMNS TO BE FACTORY PRIMED ONLY.

## GENERAL NOTES

A. REFER TO PROJECT MANUAL FOR ADDITIONAL REQUIREMENTS.

B. FIXTURES AND EQUIPMENT SHOWN FOR REFERENCE ONLY AND ARE OWNER FURNISHED AND INSTALLED.

C. DIMENSIONS TO ROUGH FACE OF ROUGH FRAMING OR FACE OF FIXTURE UNLESS OTHERWISE NOTED.

D. PROVIDE SUSPENDED CEILING SEISMIC BRACING PER TYP. DETAIL 9/A4.2.

E. ALL FINISH SUBSTITUTION REQUEST REQUIRES OWNER PRIOR APPROVAL.

## INTERIOR FINISH TYPES

**FLOORS**
**F-1:**
TYPE: POLISHED CONCRETE FINISH
MFG: (REFER TO PROJECT MANUAL - SECTION 03 35 43)
COLOR: NATURAL CONCRETE, CLEAR

**F-2:**
TYPE: LIQUID DENSIFIER TREATED CONCRETE FINISH
MFG: (REFER TO PROJECT MANUAL - SECTION 03 30 00)
COLOR: NATURAL CONCRETE, CLEAR

**BASE**
**B-1:**
TYPE: RESILIENT BASE
MFG: EQUAL TO VPI
SIZE: 4" COVE
COLOR: JET, #01

**WALLS**
**W-1:**
TYPE: PAINT
MFG: SHERWIN WILLIAMS
SERIES: FLAT LATEX
COLOR: SW6126 "NAVAJO WHITE"

**W-2:**
TYPE: PAINT
MFG: SHERWIN WILLIAMS
SERIES: SEMI GLOSS LATEX
COLOR: SW6126 "NAVAJO WHITE"

**W-3:**
TYPE: PAINT
MFG: SHERWIN WILLIAMS
SERIES: SEMI GLOSS LATEX
COLOR: SW6468 "HUNT CLUB"

**W-4:**
TYPE: SANITARY WALL AND CEILING PANEL SYSTEM
MFG: (REFER PROJECT MANUAL)
COLOR: WHITE

**W-5: (ONLY WHERE INDICATED)**
TYPE: PRE-ENGINEERED METAL BUILDING INTERIOR LINER PANEL
MFG: (REFER TO PRE-ENGINEERED METAL BUILDING SHOP DRAWINGS)
SERIES: EQUAL TO BUTLER BUILDING "MOD 36" (28 GA.)
COLOR: PREFINISHED EQUAL TO BUTLER BUILDING "WHITE" OR "LIGHT STONE"

**CEILINGS**
**C-1:**
TYPE: ACOUSTICAL TILE CEILING
SIZE: 24" X 48" X 5/8", SQUARE EDGE
MFG: ARMSTRONG SPECIFIED
SERIES: 1729 "FINE FISSURED"
COLOR: WHITE
GRID SERIES: "PRELUDE" 15/16" EXPOSED TEE SYSTEM
GRID COLOR: WHITE

**C-2:**
TYPE: PAINT
MFG: SHERWIN WILLIAMS
SERIES: FLAT LATEX
COLOR: SW6126 "NAVAJO WHITE"

**C-3:**
TYPE: PAINT
MFG: SHERWIN WILLIAMS
SERIES: SEMI GLOSS LATEX
COLOR: SW6126 "NAVAJO WHITE"

**C-4:**
TYPE: EXPOSED INSULATION VAPOR BARRIER (WHITE) AND EXPOSED STEEL FRAMING SYSTEM (FACTORY PRIMED)

**DOORS AND FRAMES**
**D-1 (INTERIOR WOOD DOORS):**
TYPE: STAIN
SPECIES: CUSTOM GRADE ROTARY SLICED NATURAL BIRCH
FINISH: FACTORY FINISHED
COLOR: EQUAL TO "GRAHAM" #300, MEDIUM BROWN

**D-2 (INTERIOR HOLLOW METAL FRAMES)**
TYPE: PAINT
MFG: SHERWIN WILLIAMS
SERIES: SEMI GLOSS ENAMEL
COLOR: SW6468 "HUNT CLUB"

**D-3 (EXTERIOR DOORS & FRAMES):**
TYPE: PAINT
FINISH: REFER TO EXTERIOR FINISH SCHEDULE
COLOR: REFER TO EXTERIOR FINISH SCHEDULE

## SYMBOLS LEGEND

F-1: POLISHED CONCRETE.

F-2: LIQUID DENSIFIER TREATED CONCRETE

B-1: BASE.

INDIVIDUAL ARCHITECTURAL REGISTRATION NO.: 3458

BUDDY WEBB 3458 SPRINGFIELD MISSOURI REGISTERED ARCHITECT STATE OF MISSOURI

SHEETS BEARING THIS SEAL ARE AUTHENTICATED. RESPONSIBILITY FOR ALL OTHER PLANS, SPECIFICATIONS OR INSTRUMENTS ARE DISCLAIMED.

O'Reilly AUTO PARTS
CORPORATE OFFICES
233 SOUTH PATTERSON
SPRINGFIELD, MISSOURI 65802
(417) 862-2674 TELEPHONE

PROJECT:
NEW O'REILLY AUTO PARTS STORE
915 AZALEA DRIVE
WAYNESBORO, MISSISSIPPI

# INTERIOR FINISH PLAN


Buddy Webb, NCARB, AIA
Architect - Consultant
3057 EAST CAIRO
SPRINGFIELD, MISSOURI 65802
(417) 877-1365 TELEPHONE
(417) 877-9736 FAX


DRAWN BY: JF
CHECKED BY: LG
DATE: 01/12/18
REVISION:
PROJECT NUMBER: WSB
SHEET NUMBER: A1.2


© COPYRIGHT 2018 — DESIGNS, DRAWINGS AND SPECIFICATIONS ARE INSTRUMENTS OF SERVICE AND ARE THE PROPERTY OF THE DESIGN PROFESSIONAL. REPRODUCTION PROHIBITED WITHOUT THE EXPRESSED WRITTEN CONSENT OF THE DESIGN PROFESSIONAL.



Order Plans @ WWW.LDILine.com