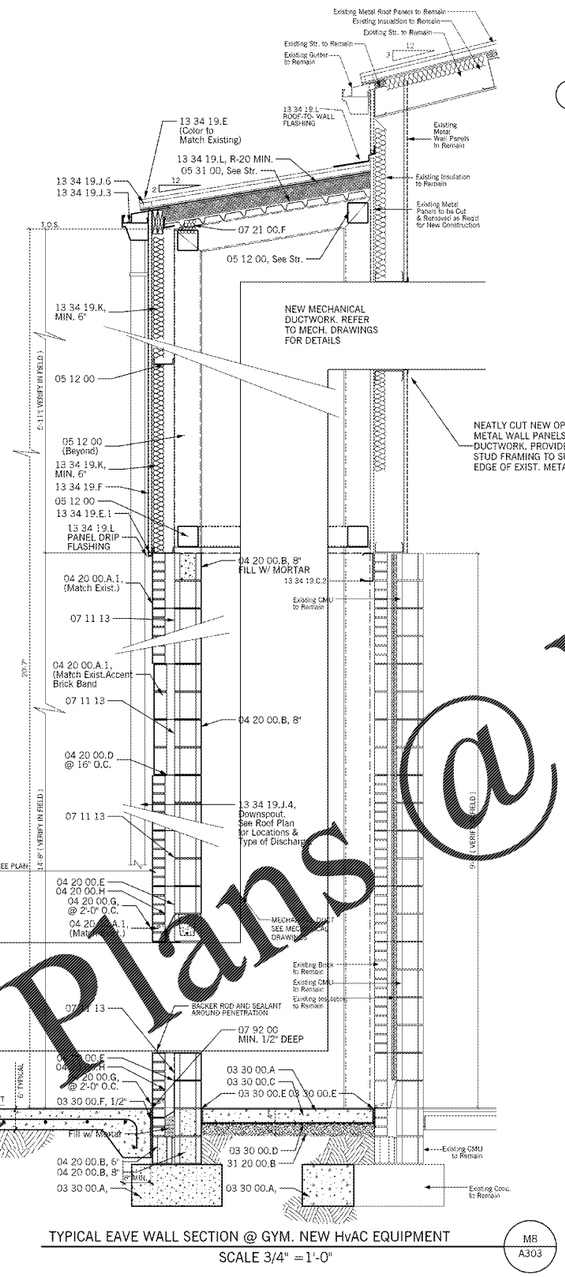

TYPICAL EAVE WALL SECTION @ GYM. NEW HVAC EQUIPMENT
SCALE 3/4" = 1'-0"
M8 / A303

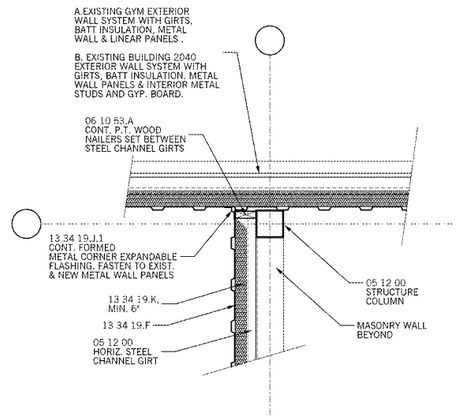

DETAIL
SCALE: 3/4" = 1'-0"
E11 / A303

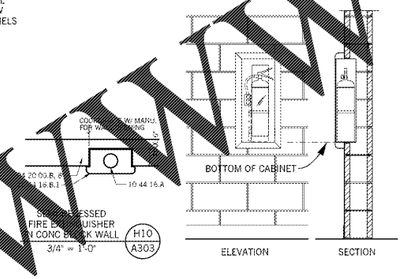

RECESSED FIRE EXTINGUISHER IN CONC BLOCK WALL
3/4" = 1'-0"
H10 / A303

SCHEDULE OF MOUNTING HEIGHTS

ITEM	GRADE LEVEL										HC ACCESSIBILITY
	Pre-K	K	1	2	3	4	5	6	7	8-12/ Adult	
CHALK & TACKBOARDS	21"	24"	24"	25"	26"	27"	28"	29"	31"	33"	Bottom of board above finish floor
WORKING COUNTERS (d)	30"	30"	30"	30"	30"	30"	30"	30"	30"	34"	Installed height
COUNTER SINKS (d)	30"	30"	30"	30"	30"	30"	30"	30"	30"	34"	Installed height
HANGING RODS	36"	40"	40"	40"	40"	44"	44"	44"	44"	48"	Top of hang rod above finish floor
DRINKING FOUNTAINS	27"/ 30"	27"/ 30"	27"/ 30"	27"/ 30"	30"	30"	30"	30"	36"/ 30"	36"	Typ. spout height/ H.C. spout height
WATER CLOSETS (a)	15"/ 12"(b)	15"(b)	15"(b)	15"(b)	15"(b)	15"	15"	15"	15"	18"	Typ. seat height/ H.C. seat height
WATER CLOSET FLUSH CONTROLS (e)	21.5"/ 23.5"(b)	21.5" (b)	21.5" (b)	21.5" (b)	21.5" (b)	21.5"	21.5"	21.5"	21.5"	26.5"	Typ. cl flush cont./ H.C. cl flush cont.
LAVATORIES (a)	24" (No Shrouds)	24" (No Shrouds)	28"/ 31"	28"/ 31"	28"/ 31"	28"/ 31"	28"/ 31"	28"/ 31"	31"	34"	Typ. rim height/ H.C. rim height
MIRRORS	5'-8" TOP	6'-0" TO TOP				6'-4" TO				6'-8" TOP	Within maximum h.c. bottom edge height
URINALS	16"/ 17"	17"/ 15"						24"/ 17"			Typ. rim height/ H.C. rim height
URINAL FLUSH CONTROLS	43"/ 36"	43"/						51"/ 44"			Typ. cl flush cont./ H.C. cl flush cont.
GRAB BARS TOILET [illegible]	20" 25"dia)		25"dia)			27" (1.25"dia)				36" 1.25" dia	Centerline of bar above finish floor
TISSUE DISPENSER	14"	17"								19"	Centerline of disp. above finish floor
TOWEL DISP.		40"				44"				48"	Centerline of slot above finish floor
SOAP DISPENSER	34"									40"	Centerline of spout above finish floor
HAND DRYER	36"					44"				48"	Centerline of button above finish floor
[illegible] RAILS	top rail (1.5"dia) @ 34" a.f.f. & extra rail (1.25"dia) @ 28" a.f.f.										Top of handrail above finish floor
FIRE EXTINGUISHER	bottom of cabinet @ 2'-8" a.f.f.										installed height
ROOM ID	bottom of panel sign @ 4'-0" a.f.f.										Mounted on wall @ latch side of door
SHOWER SEAT	12"	15"	15"	15"	15"	15"	15"	15"	15"	18"	Typ. seat height is also accessible
SHOWER CONTROLS	34"									43"	Centerline control area a.f.f.

(a) All fixtures in single-use toilets mounted at h.c. rim height.
(b) Requires shifting the rear grab bar to avoid conflicts with the flush valve.
(c) Refer to details and elevations on drawings for grab bars at showers and bath tubs.
(d) Refer also to woodwork details and elevations on drawings.
(e) Refer also to plumbing specifications Section 15400.

Southern A&E LLC
7951 Troon Circle
Austell, Ga. 30168
(770) 819-7777
architects & engineers

© COPYRIGHT 2018 BY SOUTHERN A&E, LLC. ALL RIGHTS RESERVED. THIS DOCUMENT IS THE PROPERTY OF SOUTHERN A&E, LLC. AND SHALL NOT BE COPIED OR REPRODUCED IN WHOLE OR IN PART WITHOUT EXPRESSED WRITTEN CONSENT FROM SOUTHERN A&E, LLC.

REVISED

DATE February 28, 2018

JOB NUMBER 01-647-061

FACILITY CODE NUMBER 664-1050
RENOVATIONS TO
BELWOOD ELEMENTARY SCHOOL
GORDON COUNTY BOARD OF EDUCATION
CALHOUN , GEORGIA

STATE OF GEORGIA
L. JOSEPH WOOD
REGISTERED ARCHITECT

DRAWING NUMBER
A303

BID SET: 3/1/2018

Order Plans @ WWW.LDLine.com