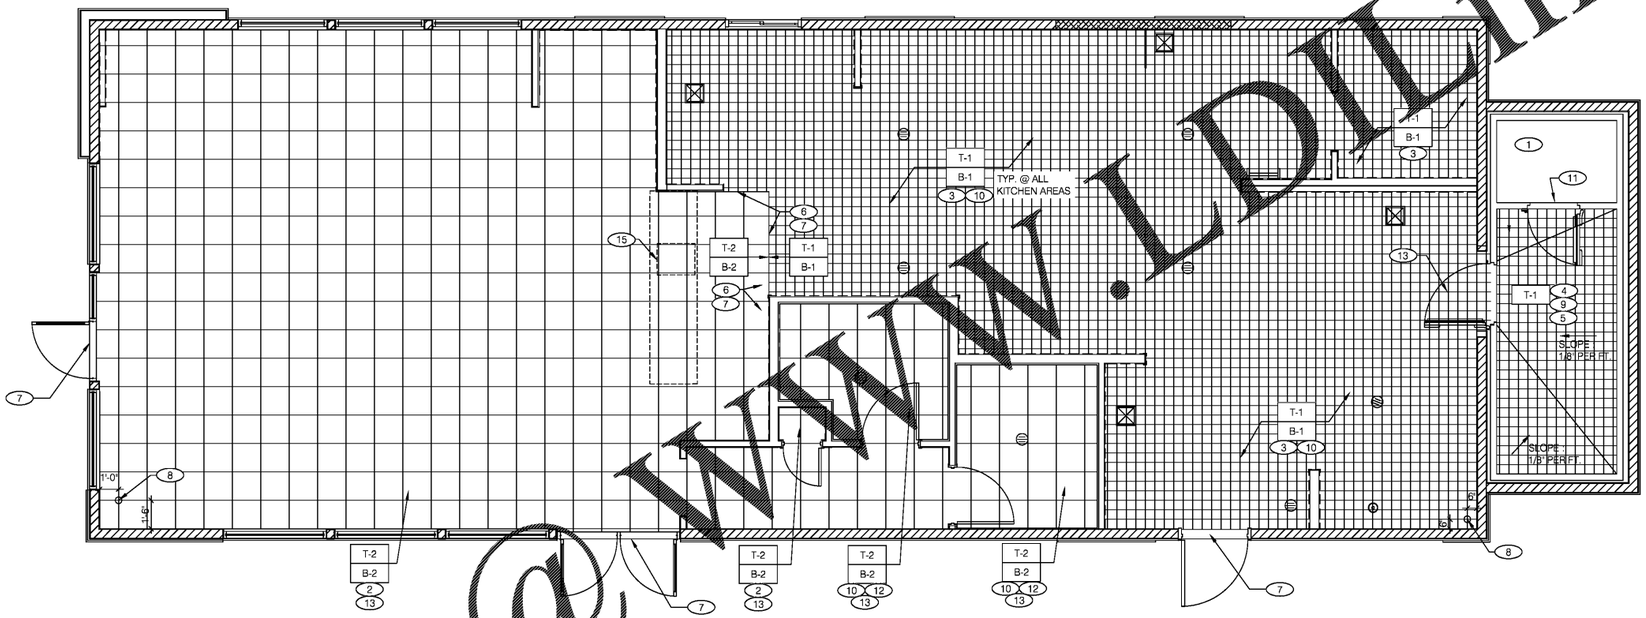

FLOOR FINISH PLAN 1/4"=1'-0" **A**

A. ☐ DENOTES FINISH MATERIAL. REFER TO SHT A7.2 FOR FINISHES.

B. TILE JOINTS (U.O.N.):
1. QUARRY FLOOR TILE : 1/4"
2. PORCELAIN FLOOR TILE : 3/16"
3. GLAZED WALL TILE : 1/8"
4. BASE, TRIM AND ACCESSORIES : MATCH ADJOINING TILE UNITS

C. TILE INSTALLATIONS REQUIRE MANUFACTURERS STANDARD MOLDED CORNERS AT BOTH INSIDE AND OUTSIDE CORNERS.

D. ALL BASE TILE SHALL BE SANITARY COVE STYLE WITH 3/8" MIN RADIUS UNLESS NOTED OTHERWISE.

E. SEE SCOPE OF WORK SHEETS FOR RESPONSIBILITIES.

F. PROVIDE CLEAR SILICONE CAULK WHERE FRP STOPS AT TOP OF COVE BASE.

G. TILE CHIPPING AROUND CORE DRILL HOLES FOR SEATING FIXTURE WILL NOT BE ACCEPTED.

FINISH NOTES **D**

1. FACTORY FLOOR FINISH (GALV STL) W/ INTEGRAL COVE BASE
2. 6" COVE TILE BASE. SEE DETAILS 8/A6.3 (INTERIOR) AND 16/A6.3 (EXTERIOR) FOR INSTALLATION.
3. 6" SANITARY COVE TILE BASE. SEE DETAILS 4/A6.3 (INTERIOR) AND 6/A6.3 (EXTERIOR).
4. PROVIDE FLOOR TILE INSIDE WALK-IN COOLER (NO TILE OR BASE IN FREEZER). FLOAT FLOOR TILE IN COOLERS TO DRAIN TO KITCHEN. COORD. WITH COOLER WALL CONFIGURATION.
5. NO BASE TILE BEHIND W-059 WALK-IN COOLER/FREEZER.
6. ALIGN FLOOR TILE TRANSITION WITH FACE OF WALL.
7. FLOAT FLOOR TILE FOR FLUSH TRANSITION.
8. START POINT FOR FLOOR TILE.
9. METAL BASE IN COOLER; SEE SCOPE OF WORK. SEE DETAIL 1/A6.3.
10. REFER TO STRUCT DRAWINGS FOR CONC FLOOR SLOPES AROUND FLOOR DRAINS.
11. STEP-UP AT FREEZER THRESHOLD.
12. SANITARY TILE BASE IN RESTROOMS. SEE DETAIL 12/A6.3 FOR INSTALLATION.
13. INSTALL FLOOR TILE WITH OFFSET NO MORE THAN 33% OR INSTALL IN A STRAIGHT STACK BOND.
14. NOT USED
15. SAFE ON PLATFORM.

KEY NOTES **B**

NOT USED **F**

Order Plans @ WWW.LDILine.com

GLMV ARCHITECTURE, PLLC
1525 E. Douglas Wichita, KS 67211
Tel: (316) 265-9367 Fax: (316) 265-5646
www.glmv.com

GLMV Architecture, PLLC
REGISTERED ARCHITECTURAL DESIGNER
53127
NORTH CAROLINA
WICHITA, KS

MARK D. McCLUGGAGE
REGISTERED ARCHITECT
7828
NORTH CAROLINA
WICHITA, KS

10/23/17

12144.400

CONTRACT DATE:	10.23.17
BUILDING TYPE:	EXP. LITE MED40
PLAN VERSION:	DECEMBER 2016
SITE NUMBER:	311687
STORE NUMBER:	436563

TACO BELL
3923 SHAKEDOWN ST.
CHARLOTTE, NC

TACO BELL
EXPLORER LITE
MEDIUM54

FLOOR FINISH PLAN

A7.0