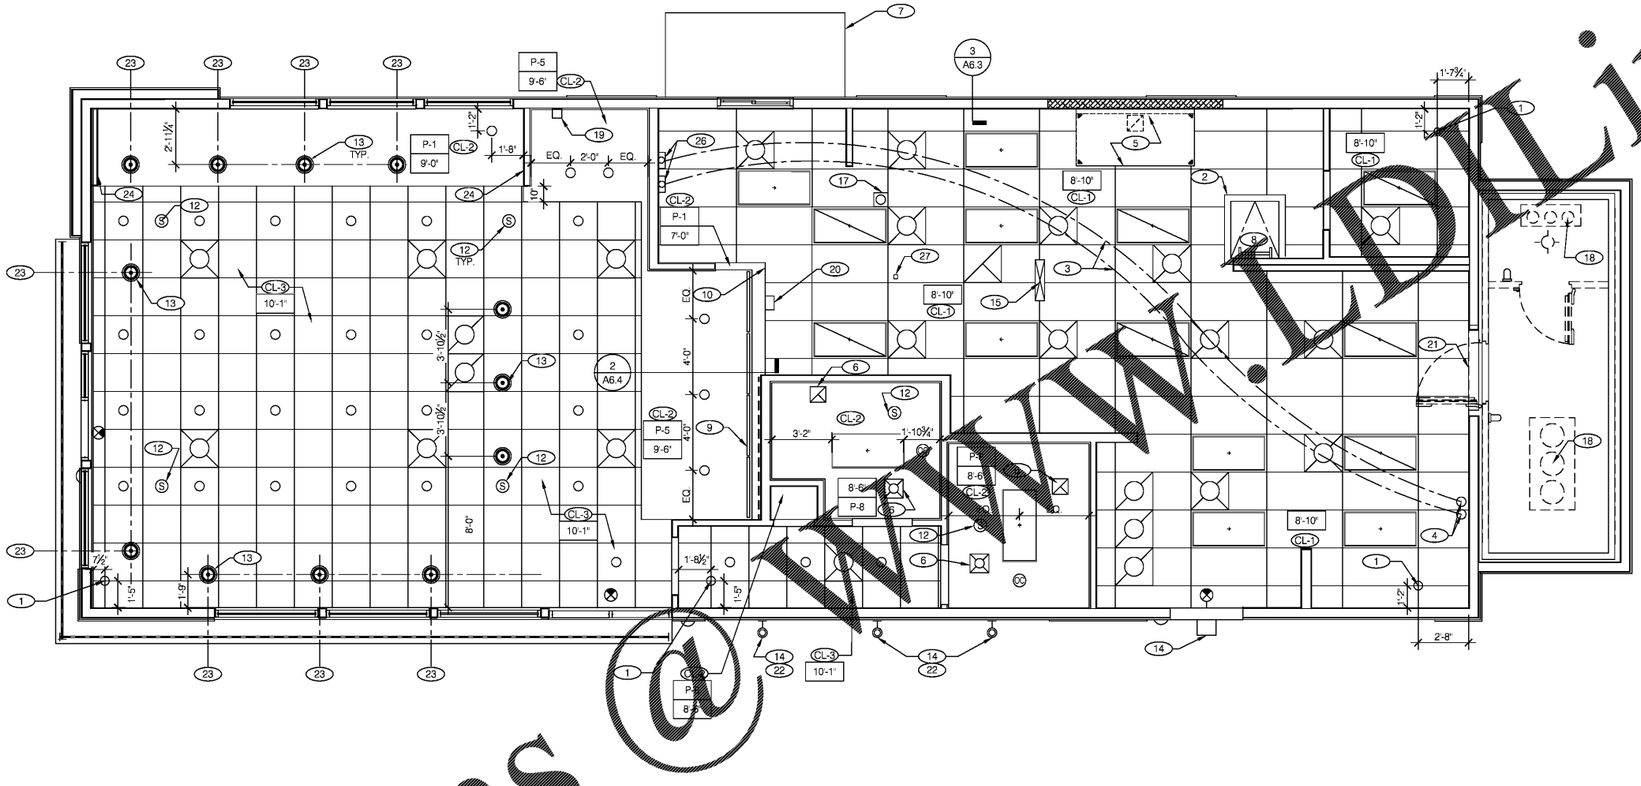


Order Plans @ WWW.IDLine.com

## REFLECTED CEILING PLAN 1/4"=1'-0" A

## NOT USED 1/4"=1'-0" F

## CEILING SYMBOL LEGEND E

- 2'-0" x 4'-0" LED TROFFER
- 2'-0" x 4'-0" LED LIGHT FIXTURE
- DOWNLIGHT @ WALK-IN (BY WALK-IN MFR.)
- PENDANT FIXTURE
- DOWNLIGHT - CENTER ON CEILING TILE
- EMERGENCY LIGHTS
- EXIT LIGHT (WALL MOUNTED)
- EXIT LIGHT (CEILING MOUNTED)
- EXTERIOR WALL FIXTURE
- SPEAKER - CENTER ON CEILING TILE
- 12" EXHAUST FAN
- HVAC RETURN GRILLE
- HVAC SUPPLY DIFFUSER
- BACK DOOR SECURITY STROBE LIGHT
- OCCUPANCY SENSOR, CEILING MOUNTED

## REFLECTED CEILING PLAN NOTES D

DIMENSIONS:
A. ALL DIMENSIONS ARE TO FACE OF FINISH U.O.N.

CEILING FINISHES:
A. REFER TO ROOM FINISH SCHEDULE (SHT A7.2) FOR CLG. FINISHES.

SUSPENDED CEILING:
A. ACOUSTICAL PANEL INSTALLATION: INSTALL ACOUSTICAL PANELS WITH EDGES IN CLOSE CONTACT WITH METAL SUPPORTS AND IN TRUE ALIGNMENT.
B. ALLOWABLE VARIATIONS FROM FLAT AND LEVEL SURFACE: 1/8" IN 10'-0" MAX.
C. ALLOWABLE VARIATIONS FROM PLUMB OF GRID MEMBERS: AS CAUSED BY ECCENTRIC LOADS, 2" MAX.
D. INSTALL SYSTEM AFTER MAJOR ABOVE CLG. WORK IS COMPLETE. COORD LOCATIONS OF HANGERS WITH RELATED WORK.
E. SEE SPECS FOR ADDITIONAL INFORMATION.

GYPSUM BOARD CEILING:
A. SUBSTRATE SHALL BE 1/2" THICK GYP BD.
B. ACOUSTICAL SEALANT: APPLY TO GYP. BD. PANELS AS INDICATED IN SPECS. GYP. BD. FINISHING AND DECORATING: REFER TO DWGS FOR TEXTURE AND FINISHES.

ELECTRICAL:
A. SEE ELECT. DWGS. FOR FIXTURE SCHED.

## KEY NOTES B

1. CEILING GRID STARTING POINT.
2. BULKHEAD @ 8'-0" A.F.F.
3. NON-INSULATED BUNDLED SYRUP LINES FOR DRINK SYSTEM. SEE SCOPE OF WORK. SEE DETAIL 17/A6.4.
4. 6" DIA PVC STUB THROUGH CEILING, SEE DETAIL 18/A6.4.
5. HOOD.
6. FOR ROUGH FRAMING OPENINGS SEE AIR DEVICE SCHED. (TYP. AT RESTROOMS).
7. DRIVE THRU CANOPY.
8. ROOF HATCH. SEE 7/A6.0.
9. MENU BOARD. SEE SCOPE OF WORK.
10. MENU BOARD BULKHEAD - BOTTOM OF SOFFIT AT 7'-0" A.F.F. / SEE DETAIL 2/A6.4.
11. NOT USED.
12. SPEAKER. CENTER ON CEILING TILE.
13. PENDANT LTG
14. EXTERIOR WALL LIGHT FIXTURES, SEE ELEVATIONS AND ELECT. DWGS.
15. UTILITY CHASE BY 3RD PARTY VENDOR TO CEILING.
16. NOT USED
17. SECURITY STROBE LIGHT, REFER TO ELECT. DWGS.
18. FAN COIL FOR WALK-IN.
19. 6" x 6" 18 GA. STAINLESS STEEL CHASE ALONG WALL FOR ICE MACHINE REFRIGERANT LINES: 6" ABOVE CEILING TO TOP OF ICE MACHINE.
20. ALERT LIGHT BOX FOR 3-COMP POWER SOAK MOUNTED AT C.L. OF BOX 7-11" AFF
21. 30" X 30" ACCESS OPENING IN REAR WALL ABOVE CEILING. FINISH WITH GYP. BD.
22. ALIGN BOTTOM OF LIGHT FIXTURE MOUNTING PLATE WITH EIFS REVEAL / CHANGE IN EIFS THICKNESS.
23. CENTER LIGHT FIXTURE OVER TABLE.
24. INSTALL GRAPHIC PER ARTWORK SCHEDULE ON ALCOVE SOFFIT.
25. NOT USED
26. STAINLESS STEEL SYRUP CHASE ON WALL. SEE DETAIL 19/A6.4.
27. WATER INLET CHASE FOR CHEESE MELTER SCREWED TO HEATED AIR SCREEN

GLMV ARCHITECTURE, PLLC
1525 E. Douglas Wichita, KS 67211
Tel: (316) 265-9367 Fax: (316) 265-5046
www.glmv.com

GLMV Architecture, PLLC
03127
Commercial
WICHITA, KS

MARK D. McCLUGGAGE
Registered Architect
17020
Commercial
WICHITA, KS
10/23/17

12144.400

| | |
|---|---|
| CONTRACT DATE: | 10.23.17 |
| BUILDING TYPE: | EXP. LITE MED40 |
| PLAN VERSION: | DECEMBER 2016 |
| SITE NUMBER: | 311687 |
| STORE NUMBER: | 436563 |

TACO BELL
3923 SHAKEDOWN ST.
CHARLOTTE, NC

TACO BELL
EXPLORER LITE
MEDIUM54

# REFLECTED CEILING PLAN

# A7.1