Order Plans @ WWW.LDLine.com - FOR BID ONLY -

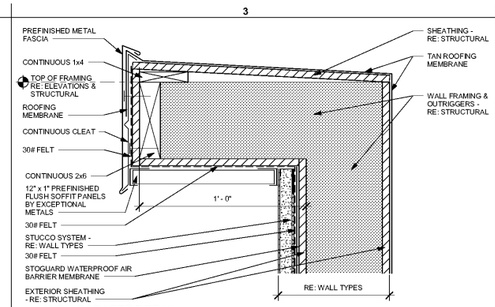

E3 HIGH PARAPET DETAIL
3" = 1'-0"

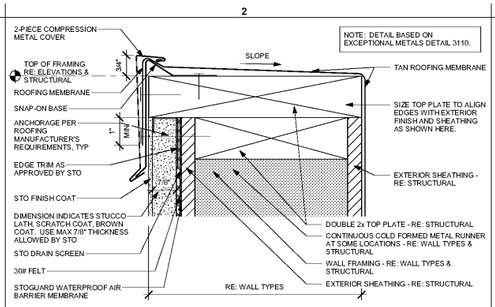

E2 LOW PARAPET DETAIL
6" = 1'-0"

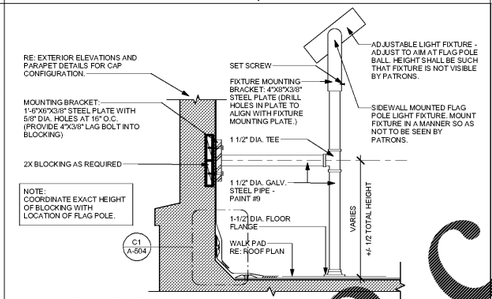

E1 LIGHT FIXTURE DETAIL
1" = 1'-0"

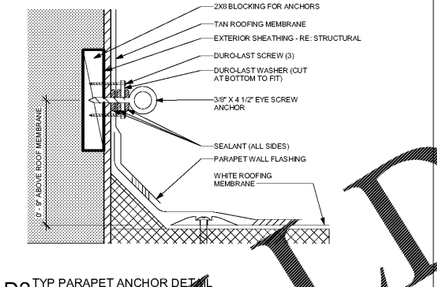

D2 TYP PARAPET ANCHOR DETAIL
N.T.S.

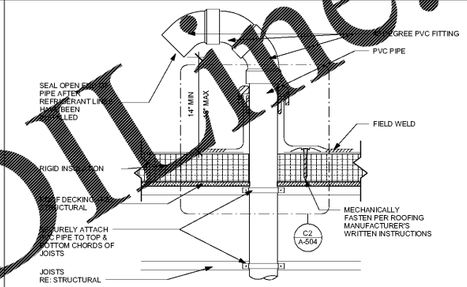

D1 ROOF PENETRATION DETAIL
1 1/2" = 1'-0"

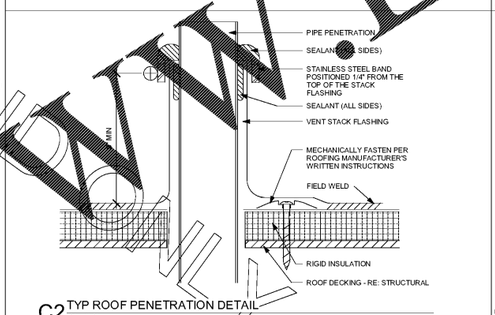

C2 TYP ROOF PENETRATION DETAIL
3" = 1'-0"

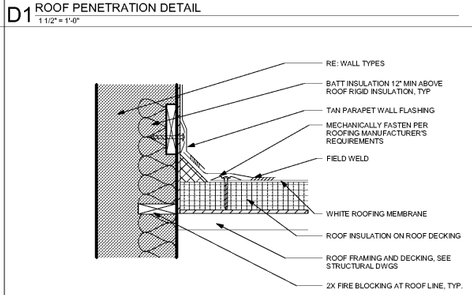

C1 TYP ROOF TO WALL SECTION
1 1/2" = 1'-0"

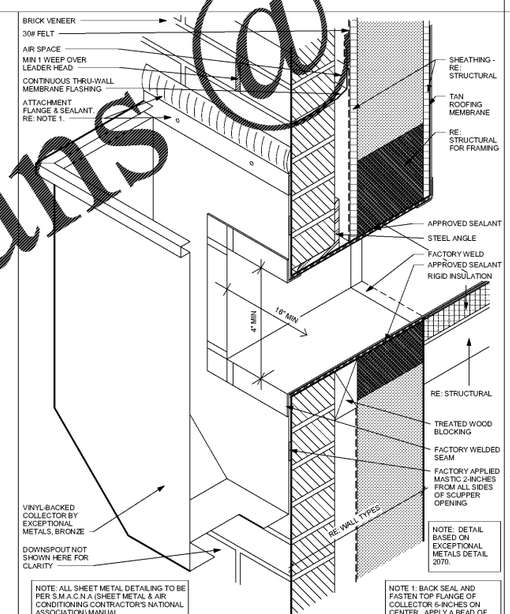

A3 VINYL-BACK COLLECTOR (LEADER HEAD) 3-D DETAIL
N.T.S.

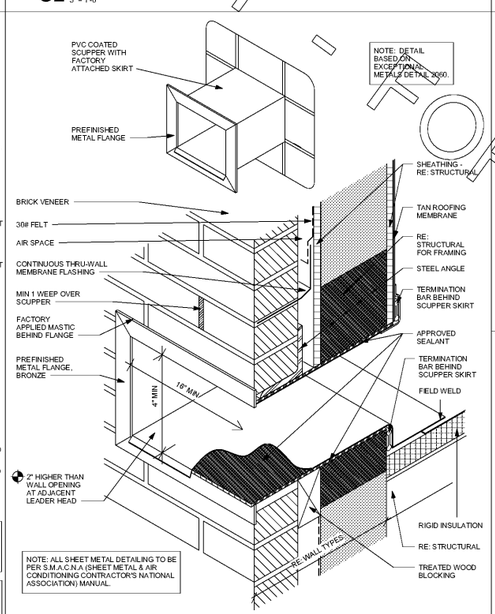

A2 OVERFLOW SCUPPER 3-D DETAIL
3" = 1'-0"

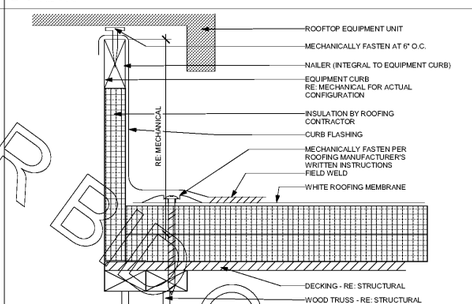

B1 TYP ROOF AT EQUIP CURB
3" = 1'-0"

Chick-fil-A
5200 Buffington Road
Atlanta, Georgia 30349-2998

INTERPLAN LLC
ARCHITECTURE
ENGINEERING
INTERIOR DESIGN
PROJECT MANAGEMENT

604 COURTLAND STREET
SUITE 100
ORLANDO, FLORIDA 32804
PH 407.645.5008
FX 407.629.9124

SEAL:
THIS DOCUMENT IS "**NOT FOR CONSTRUCTION**" UNLESS THE ARCHITECT OR ENGINEER'S SIGNATURE AND SEAL APPEAR BELOW.

CHICK-FIL-A
SAR South Cobb Drive FSR
3100 South Cobb DR SE, Smyrna, GA 30080

FSR# 00810

REVISION SCHEDULE

NO.	DATE	DESCRIPTION

CONSULTANT PROJECT #	2017.0165
PRINTED FOR	BID
DATE	September 08, 2017
DRAWN BY	AD

Information contained on this drawing and in all digital files produced for above named project may not be reproduced in any manner without expressed written or visible consent from authorized project representative.

BID

SHEET
ROOF DETAILS

SHEET NUMBER
A-504

COPYRIGHT © 2017 - INTERPLAN LLC - ALL RIGHTS RESERVED - THESE DOCUMENTS ARE COPYRIGHTED AND PROTECTED BY FEDERAL COPYRIGHT LAW. THESE DOCUMENTS ARE NOT TO BE USED IN WHOLE OR IN PART, NOR ARE THEY TO BE REPRODUCED, CHANGED OR ASSIGNED TO ANY THIRD PARTY WITHOUT THE EXPRESS WRITTEN PERMISSION OF INTERPLAN LLC. ANY UNAUTHORIZED USE OF THESE DOCUMENTS WILL BE AT THE SOLE RISK OF THE USER AND WILL BE ENFORCED UNDER LAW. THE ARCHITECT RETAINS ALL COMMON LAW, STATUTORY AND OTHER RESERVED RIGHTS, INCLUDING THE COPYRIGHT. VISUAL CONTACT WITH THESE DOCUMENTS SHALL CONSTITUTE PRIMA FACIE EVIDENCE OF ACCEPTANCE OF THESE RESTRICTIONS.

2/5/2018 10:46:48 PM