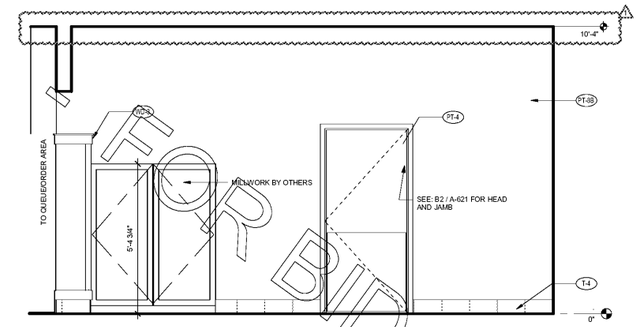

E4 ELEVATION -RESTROOM VESTIBULE
1/2" = 1'-0"

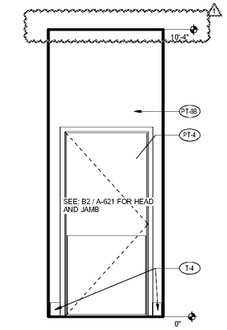

E3 ELEVATION -RESTROOM VESTIBULE
1/2" = 1'-0"

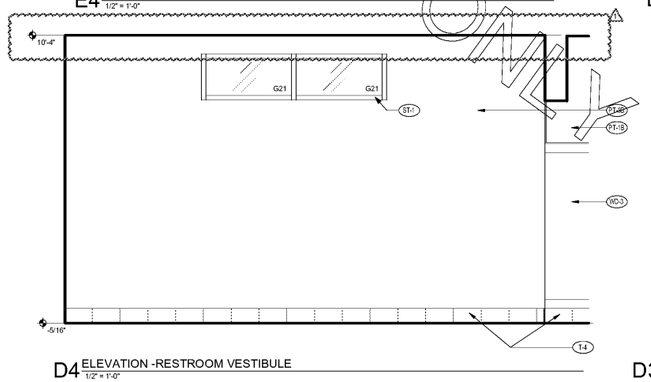

D4 ELEVATION -RESTROOM VESTIBULE
1/2" = 1'-0"

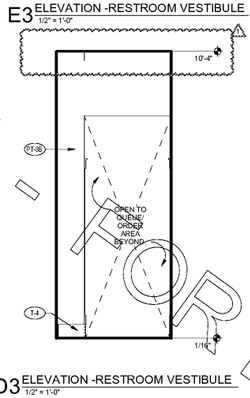

D3 ELEVATION -RESTROOM VESTIBULE
1/2" = 1'-0"

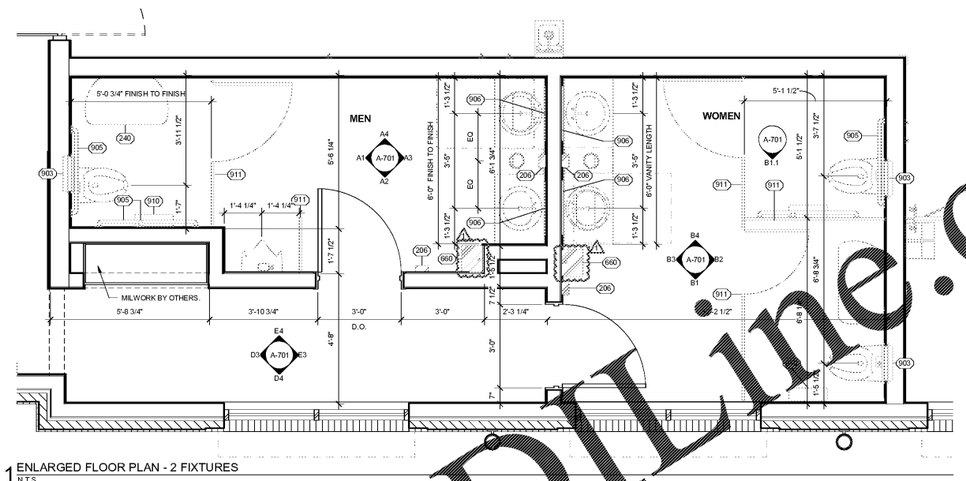

1 ENLARGED FLOOR PLAN - 2 FIXTURES
N.T.S.

TOILET ROOM ACCESSORIES - 2 FIXTURES

	DESCRIPTION	Count	MANUFR	INSTALLED BY	FURNISHED BY	MODEL
202	TRASH RECEPTACLE	2	RUBBERMAID	GENERAL CONTRACTOR	OWNER	RE: K-SHEETS
206	SOAP DISPENSER	4	GOJO	GENERAL CONTRACTOR	OWNER	RE: K-SHEETS
211C	FLY SYSTEM	4	GENUS DISCREET MODEL #100500-00			
240	BABY CHANGING STATION	2	RUBBERMAID MODEL #FG781603	EQUIPMENT INSTALLER	OWNER	1125
660	PAPER TOWEL DISPENSER	2	SAN JAMAR	GENERAL CONTRACTOR	OWNER	RE: K-SHEETS
903	SEAT COVER DISPENSER	2	R21	GENERAL CONTRACTOR	GENERAL CONTRACTOR	#04775M
905	GRAB BAR (HORIZ. & VERT.)	6		GENERAL CONTRACTOR	GENERAL CONTRACTOR	#3201-36 & 3201-42 & 3201-18
906	MIRROR	4	CLAYTON FIXTURES	CLAYTON FIXTURES	CLAYTON FIXTURES	
910	TOILET PAPER DISPENSER	3	SAN JAMAR	GENERAL CONTRACTOR	OWNER	RE: K-SHEETS
911	TOILET PARTITION/URINAL SCREEN	4	CLAYTON FIXTURES/ LOCKNET			SEE NOTE #2

GENERAL RESTROOM NOTES

1. All under counter piping to be protected from contact. Provide and install insulation at hot water supply and drain pipes, ensure that all other sharp or abrasive surfaces are properly covered or made smooth.
2. 3/4" urea free phenolic to match PL-2 (Ref: A1.2 - Finish Schedule) to be furnished and installed by general contractor.
3. Operator to purchase small waste receptacle for women's stalls for sanitary napkin disposal.
4. Cementitious board behind all wall tile and to full height of tile.
5. Baby changing station - verify pull down handle to be 48" maximum. Open table height to be between 28" - 34".
6. Coordinate proper mirror and vanity blocking locations with CFX shop drawing.

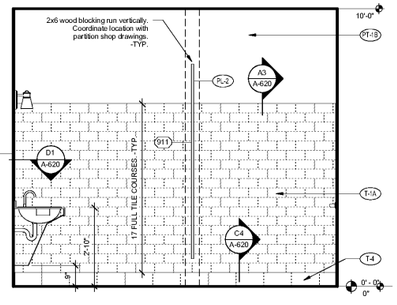

B4 ELEVATION -2 FIXTURE WOMENS ROOM
1/2" = 1'-0"

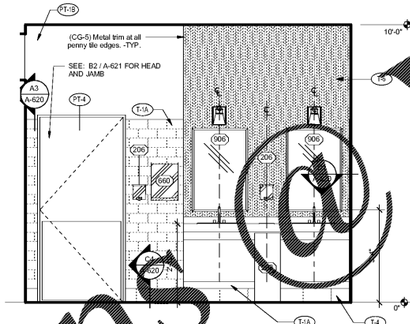

B3 ELEVATION -2 FIXTURE WOMENS ROOM
1/2" = 1'-0"

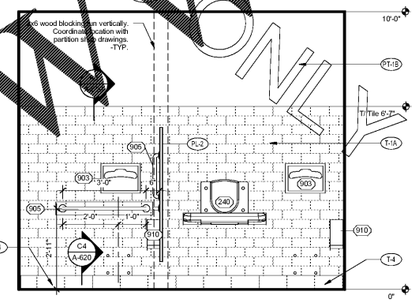

B2 ELEVATION -2 FIXTURE WOMENS ROOM
1/2" = 1'-0"

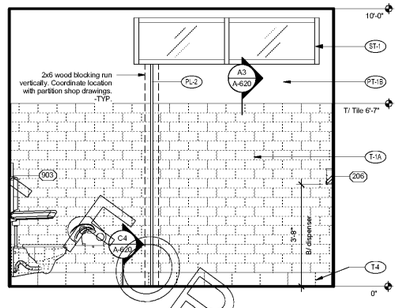

B1 ELEVATION -2 FIXTURE WOMENS ROOM
1/2" = 1'-0"

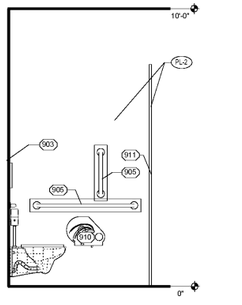

B1.1 ELEVATION -2 FIXTURE WOMENS ROOM
1/2" = 1'-0"

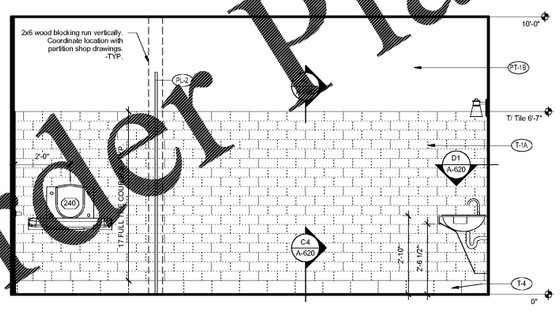

A4 ELEVATION -2FIXTURE MENS ROOM
1/2" = 1'-0"

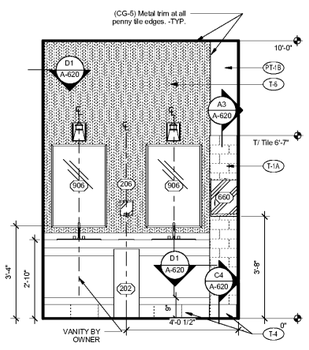

A3 ELEVATION -2 FIXTURE MENS ROOM
1/2" = 1'-0"

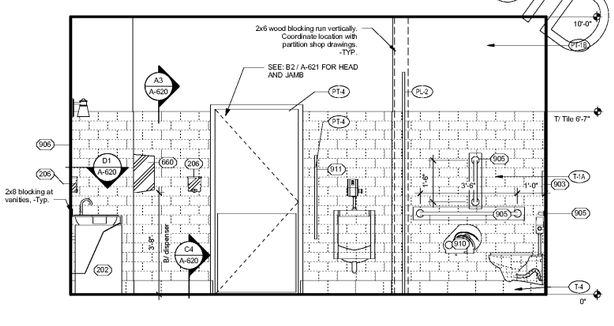

A2 ELEVATION -2 FIXTURE MENS ROOM
1/2" = 1'-0"

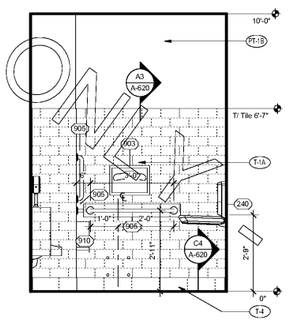

A1 ELEVATION -2 FIXTURE MENS ROOM
1/2" = 1'-0"

Order Plans @ WWW.BIDLINE.COM
FOR BID ONLY
FOR BID ONLY

2/5/2018 12:28:40 PM

Chick-fil-A
5200 Buffington Road
Atlanta, Georgia 30349-2998

INTERPLAN LLC
ARCHITECTURE
ENGINEERING
INTERIOR DESIGN
PROJECT MANAGEMENT

604 COURTLAND STREET
SUITE 100
ORLANDO, FLORIDA 32804
PH 407.645.5008
FX 407.629.9124

SEAL:
THIS DOCUMENT IS "**NOT FOR CONSTRUCTION**" UNLESS THE ARCHITECT OR ENGINEER'S SIGNATURE AND SEAL APPEAR BELOW.

CHICK-FIL-A
SAR South Cobb Drive FSR
3100 South Cobb Dr SE, Smyrna, GA 30080

FSR# 00810

REVISION SCHEDULE

NO.	DATE	DESCRIPTION
1	11/06/17	COORDINATION REVISIONS

CONSULTANT PROJECT #	2017.0165
PRINTED FOR	BID
DATE	September 08, 2017
DRAWN BY	AD

Information contained on this drawing and in all digital files produced for above named project may not be reproduced in any manner without the written consent of Interplan LLC. Unauthorized use of this plan set without the written consent of Interplan LLC will be prosecuted to the fullest extent of the law. Visual contact with these plans shall constitute prima facie evidence of acceptance of these restrictions. These documents are the property of Interplan LLC and were created, evolved and developed for use on the described project. None of these documents are to be used by any person, firm or corporation for any purposes whatsoever on any other project without the written permission of Interplan LLC and any unauthorized use without such permission will be at the user's sole risk and without liability to Interplan LLC. Submission or distribution of these documents to meet official regulatory requirements or for other purposes in connection with the project is not to be construed as publication in derogation of Interplan LLC's reserved rights.

BID

SHEET
ENLARGED PLAN - 2 FIXTURE RESTROOM

SHEET NUMBER
A-701

COPYRIGHT © 2017 INTERPLAN LLC - RESERVED COPYRIGHT & OTHER RIGHTS RESTRICTIONS THESE DOCUMENTS TO THE CONTRACTUAL USE OF INTERPLAN LLC AND SHALL NOT WHERE PRINTED, REPRODUCTIONS, CHANGES OR ASSIGNMENTS ARE PROHIBITED.