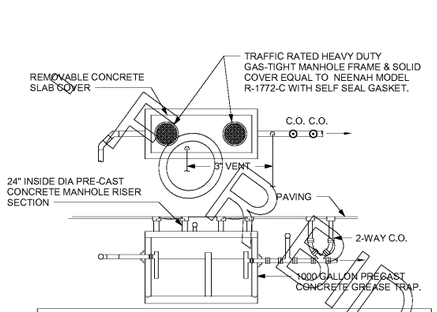

NOTES:
1. SET ON 0'-4" OF STRUCTURAL BACKFILL
2. INTERIOR DIMENSIONS CHANGES ALLOWED TO ACCOMPLISH SIMILAR VOLUME.
3. TRAP CAPACITY SUBJECT TO APPROVAL BY STATE OR LOCAL AUTHORITY. CONSTRUCTION MUST BE MONOLITHIC, INCLUDING THE BAFFLE. TRAP MUST MEET H-20 TRAFFIC LOADING REQUIREMENTS WHEN LOCATED IN A TRAFFIC AREA. SEE CIVIL PLANS FOR TRAP LOCATION.

② GREASE INTERCEPTOR
NOT TO SCALE

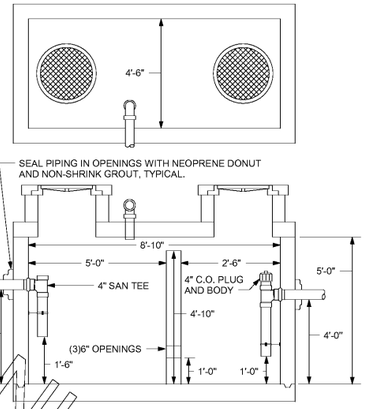

METHOD OF DRAINAGE AT REFUSE PAD -
WHEN AREA DRAIN IS SHOWN ON CIVIL PLANS, SEE FIXTURE P-32 SPECIFICATION ON DRAWING P-901 FOR MAKE AND MODEL OF DRAIN. DRAIN AND PIPING PROVIDED AND INSTALLED BY CHICK-FIL-A SITE CONTRACTOR. WHEN AREA DRAIN IS NOT SHOWN, REFER TO ARCHITECTURAL DRAWINGS FOR DESIGN OPTION SHOWING DRAINAGE THROUGH BACK OF DUMPSTER ENCLOSURE.

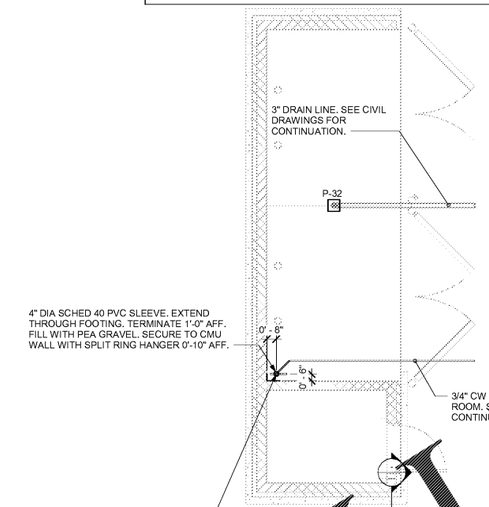

③ REFUSE PAD PLUMBING PLAN
1/4" = 1'-0"

5. SHEET NOTES

1. COORDINATE INSTALLATION OF SANITARY PIPING WITH FOOTINGS IN THE FIELD. SLEEVE PENETRATIONS IN FOOTINGS WITH PVC.
2. COMBINATION WASTE AND VENT SYSTEM SHOWN HERE. WHERE REQUIRED BY LOCAL AUTHORITY HAVING JURISDICTION, PROVIDE SAFE-WASTE SYSTEM OR DEDICATED VENT SYSTEM AS OUTLINED IN STATE AND LOCAL CODE AMENDMENTS.
3. ALL WATER PIPING INSTALLED WITHIN EXTERIOR WALLS SHALL BE LOCATED ON THE INTERIOR SIDE OF THE INSULATION.
4. ALL VENT PIPING TO BE 2" DIAMETER MIN U.N.O. SEE 1/P-301 FOR VENT LAYOUT.

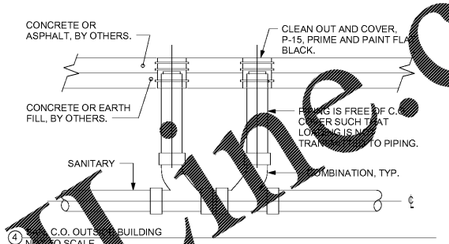

④ 4" C.O. OUTSIDE BUILDING
NOT TO SCALE

KEY NOTES

1. ROUTE 1/2" CW TO P-33 TRAP PRIMER WITHIN WALL. SEE 1/P-302. PROVIDE ACCESS PANEL.
2. INSTALL FLOOR DRAIN P-35 AT MOP SINK DEPRESSION WITH TOP OF STRAINER 0'-7" BFF.
3. GREASE TRAP - REFER TO DETAIL 2/P-101, REFER TO SITE UTILITY PLAN SHEET FOR EXACT LOCATION.
4. 4" DOUBLE CO. P-15, SEE DETAIL 4/P-101.
5. 1/2" CW UP TO TRAP PRIMER, P-33. SEE ISOMETRIC ON DWG P-302. LOCATE PRIMER AND DISTRIBUTION UNIT AT BACK WALL OF CABINET.
6. SEE DETAIL 4/P-303 FOR P-33 TRAP PRIMER SERVING P-26 FLOOR DRAINS IN MECHANICAL ROOM.

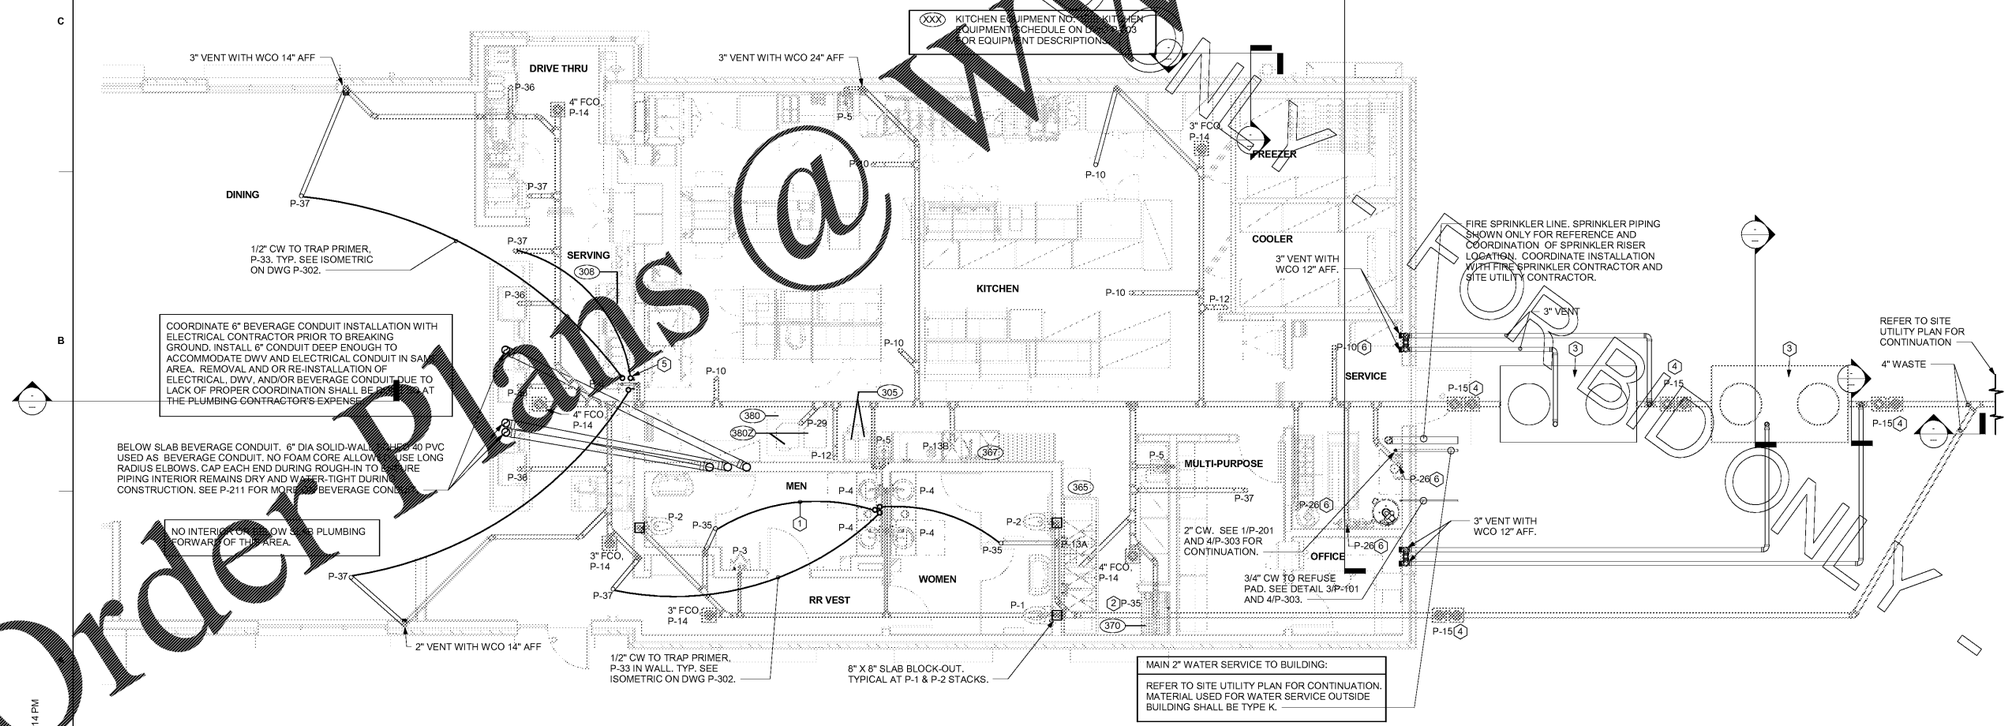

MAIN 2" WATER SERVICE TO BUILDING:
REFER TO SITE UTILITY PLAN FOR CONTINUATION. MATERIAL USED FOR WATER SERVICE OUTSIDE BUILDING SHALL BE TYPE K.

① BELOW SLAB PLUMBING PLAN
1/4" = 1'-0"

Order Plans @ WWW.BIDONLINE.COM
FOR BID ONLY - FOR BIDDING ONLY

2/5/2018 3:19:14 PM

Chick-fil-A
5200 Buffington Road
Atlanta, Georgia 30349-2998

INTERPLAN LLC
ARCHITECTURE
ENGINEERING
INTERIOR DESIGN
PROJECT MANAGEMENT

604 COURTLAND STREET
SUITE 100
ORLANDO, FLORIDA 32804
PH 407.645.5008
FX 407.629.9124

SEAL:
THIS DOCUMENT IS "NOT FOR CONSTRUCTION" UNLESS THE ARCHITECT OR ENGINEER'S SIGNATURE AND SEAL APPEAR BELOW.

CHICK-FIL-A
SAR South Cobb Drive FSR
3100 South Cobb DR SE, Smyrna, GA 30080

FSR# 00810

REVISION SCHEDULE

NO.	DATE	DESCRIPTION

CONSULTANT PROJECT #	2017.0165
PRINTED FOR	BID
DATE	September 08, 2017
DRAWN BY	DG

Information contained on this drawing and in all digital files produced for above named project may not be reproduced in full or part, without expressed written or verbal consent from authorized project representative.

BID

SHEET
BELOW SLAB PLUMBING PLAN

SHEET NUMBER
P-101

COPYRIGHT © 2017 - INTERPLAN LLC - RESERVING COPYRIGHT & OTHER RIGHTS REGARDING THESE DOCUMENTS IN THE UNPUBLISHED AND PUBLISHED MEDIA. REPRODUCTION, CHANGES OR DERIVATIVE USE PROHIBITED.