- FOR BID ONLY -
Order Plans @ WWW.LDILine.com

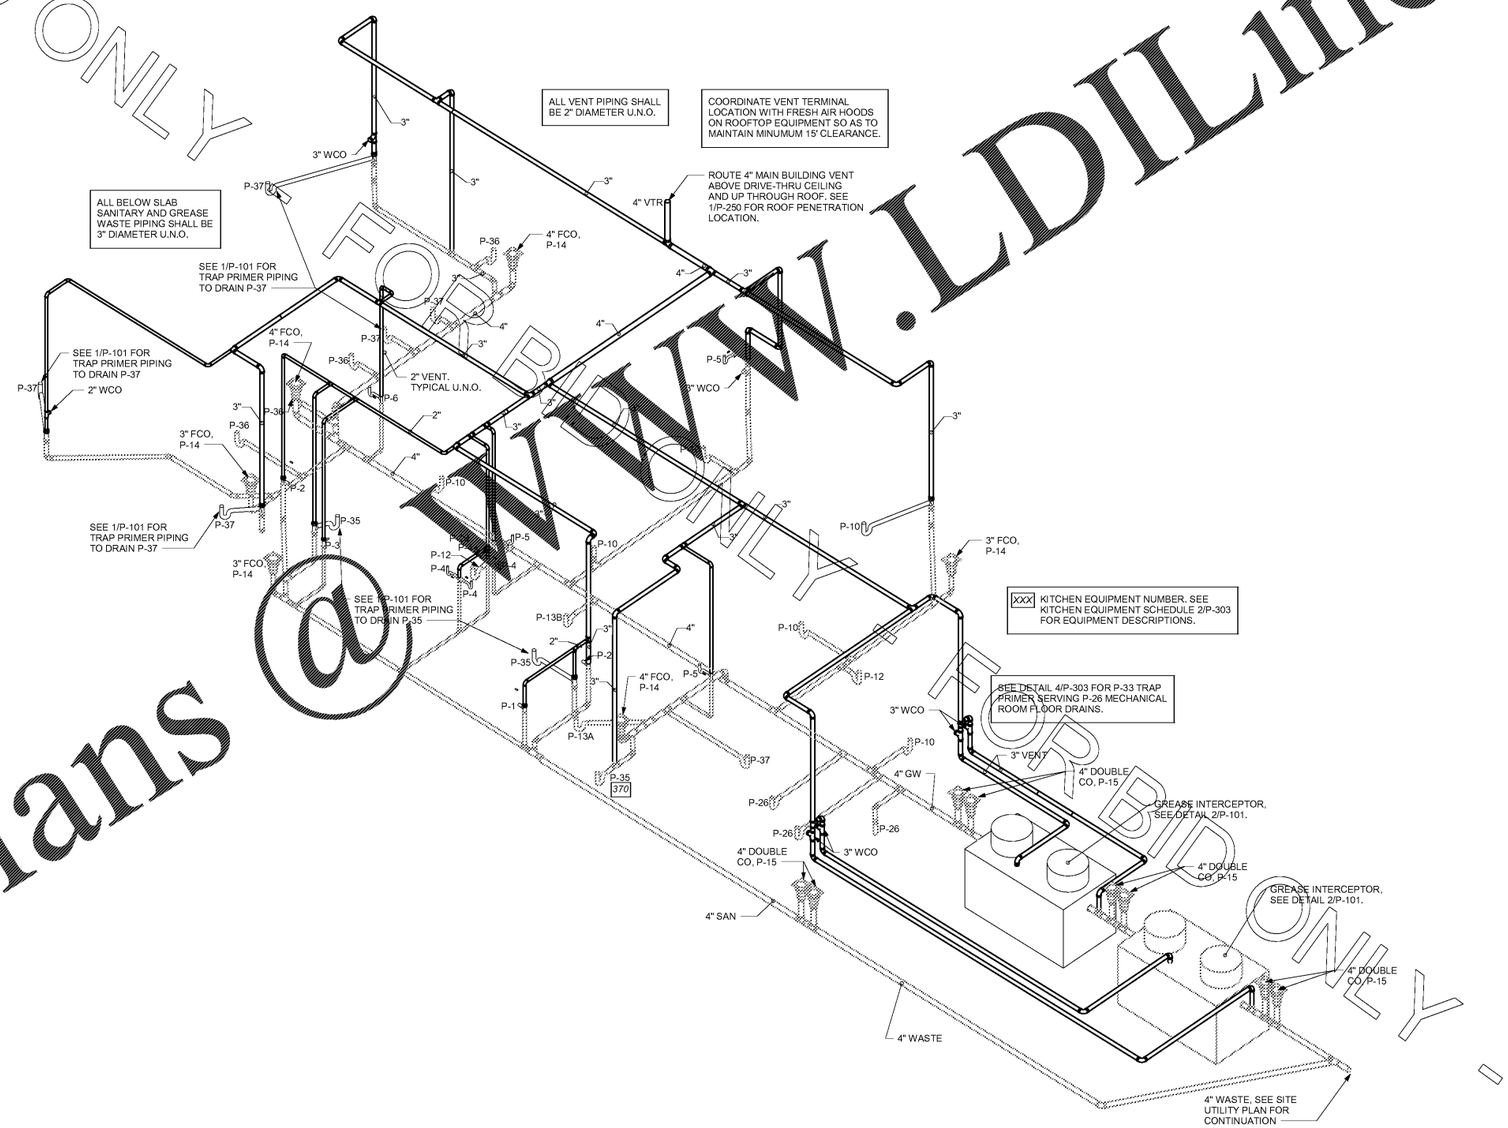

1 WASTE RISER DIAGRAM

2/5/2018 4:49:48 PM

Chick-fil-A
5200 Buffington Road
Atlanta, Georgia 30349-2998

INTERPLAN LLC
ARCHITECTURE
ENGINEERING
INTERIOR DESIGN
PROJECT MANAGEMENT

604 COURTLAND STREET
SUITE 100
ORLANDO, FLORIDA 32804
PH 407.645.5008
FX 407.629.9124

SEAL:
THIS DOCUMENT IS "NOT FOR CONSTRUCTION" UNLESS THE ARCHITECT OR ENGINEER'S SIGNATURE AND SEAL APPEAR BELOW.

CHICK-FIL-A
SAR South Cobb Drive FSR
3100 South Cobb DR SE, Smyrna, GA 30080

FSR# 00810

REVISION SCHEDULE

NO.	DATE	DESCRIPTION

CONSULTANT PROJECT #	2017.0165
PRINTED FOR	BID
DATE	September 08, 2017
DRAWN BY	DG

Information contained on this drawing and in all digital files produced for above named project may not be reproduced in any manner without express written or verbal consent from authorized project representative.

SHEET
DWV RISER DIAGRAM

SHEET NUMBER
P-301

BID

COPYRIGHT © 2017 INTERPLAN LLC. RESERVES COPYRIGHT & OTHER RIGHTS RESTRICTING THESE DOCUMENTS TO THE ORIGINAL SITE OR PURPOSE FOR WHICH THEY WERE PREPARED. REPRODUCTIONS, CHANGES OR ASSIGNMENTS ARE PROHIBITED.