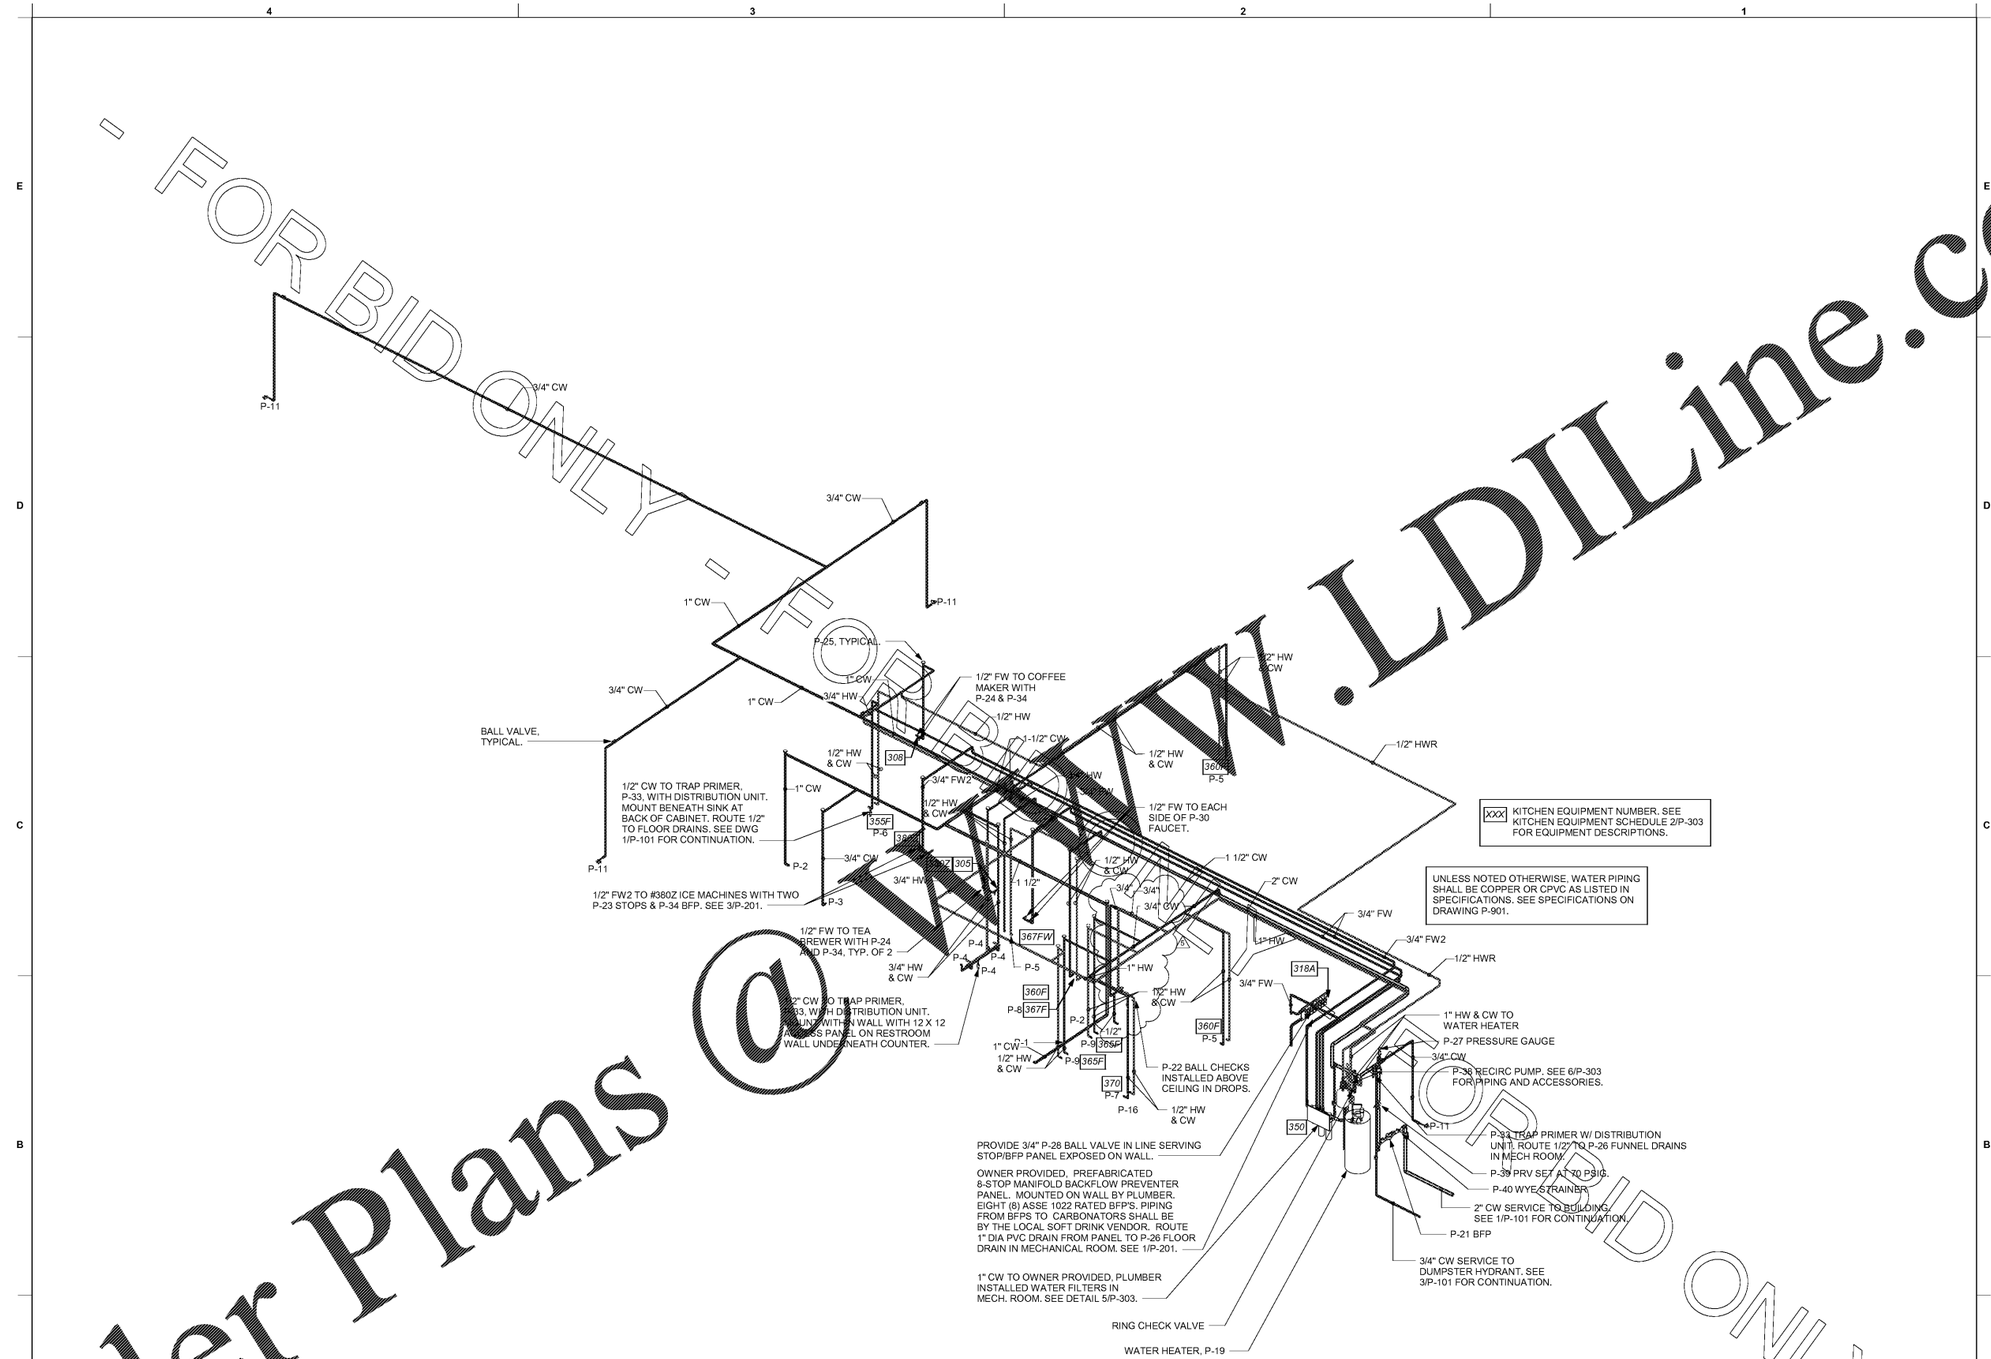

WATER RISER DIAGRAM

FOR BID ONLY - FOR REVIEW ONLY
Order Plans @ WWW.LDILine.com

2/5/2018 8:51 PM

Chick-fil-A
5200 Buffington Road
Atlanta, Georgia 30349-2998

INTERPLAN LLC
ARCHITECTURE
ENGINEERING
INTERIOR DESIGN
PROJECT MANAGEMENT

604 COURTLAND STREET
SUITE 100
ORLANDO, FLORIDA 32804
PH 407.645.5008
FX 407.629.9124

SEAL:
THIS DOCUMENT IS "NOT FOR CONSTRUCTION" UNLESS THE ARCHITECT OR ENGINEER'S SIGNATURE AND SEAL APPEAR BELOW.

CHICK-FIL-A
SAR South Cobb Drive FSR
3100 South Cobb DR SE, Smyrna, GA 30080

FSR# 00810

REVISION SCHEDULE

NO.	DATE	DESCRIPTION
5	12/27/17	Owner Revisions - Dishwasher

BID

CONSULTANT PROJECT #	2017.0165
PRINTED FOR	BID
DATE	September 08, 2017
DRAWN BY	DG

Information contained on this drawing and in all digital files is the property of INTERPLAN LLC and shall not be reused in any manner without express written or verbal consent from an authorized project representative.

SHEET
WATER RISER DIAGRAM

SHEET NUMBER
P-302

COPYRIGHT © 2017 - INTERPLAN LLC - ALL RIGHTS RESERVED - THESE DOCUMENTS TO THE DRAWINGS, SPECIFICATIONS AND PROJECT MANUAL PREPARED BY INTERPLAN LLC ARE PROTECTED UNDER COPYRIGHT LAWS.