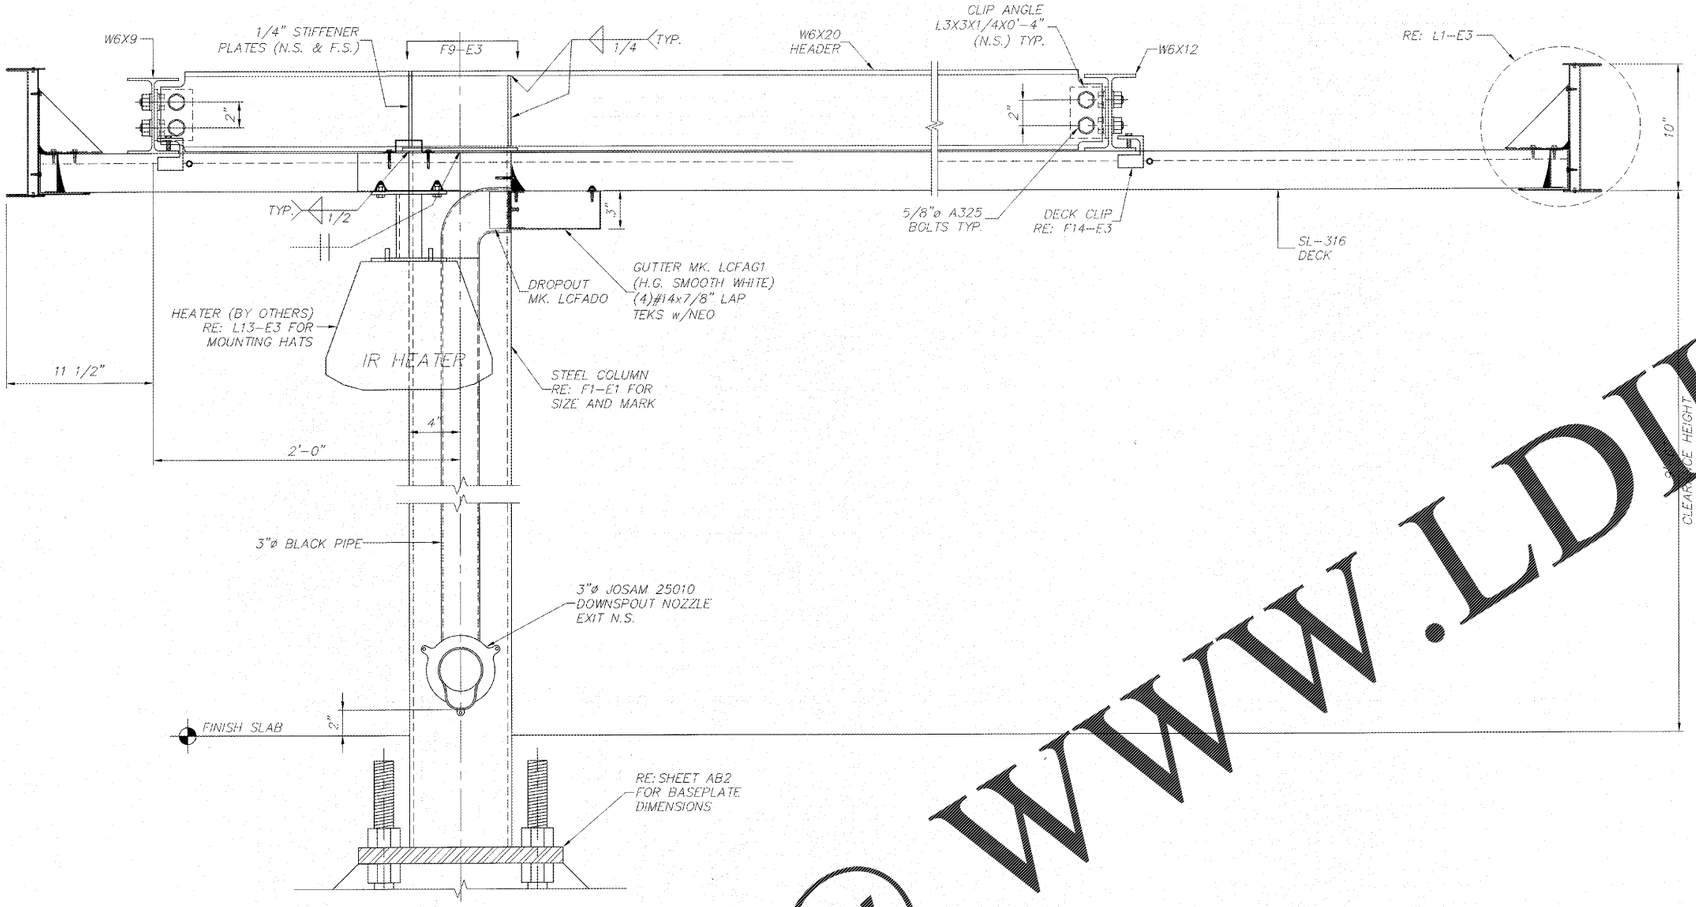

FI	FASCIA SECTION
1 1/2" = 1'-0"	FI-EI

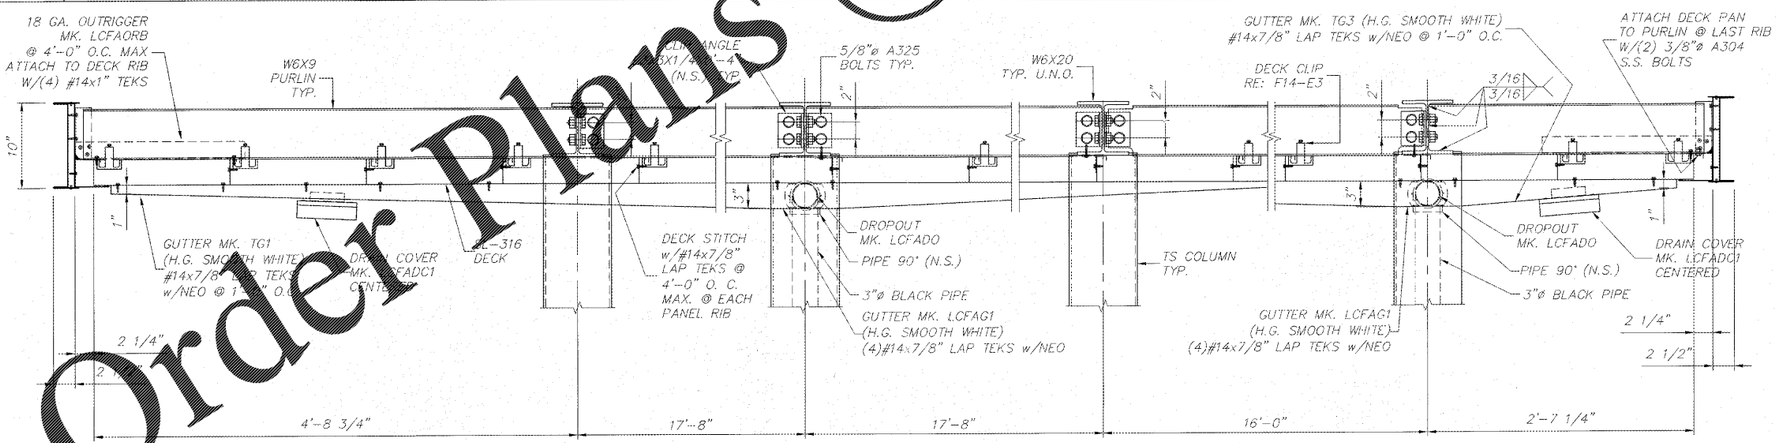

AI	FASCIA SECTION
1 1/2" = 1'-0"	FI-EI

LI4	NOT USED
N.T.S.	.

FI4	NOT USED
N.T.S.	.

DEAD LOAD = 3 p.s.f.(DECK + LIGHTS) + WEIGHT OF STRUCTURAL COMPONENTS
LIVE LOAD = 20 p.s.f.
SNOW LOAD = 5 p.s.f.
V, ULT = 116 m.p.h. EXP C
V, ASD = 90 m.p.h. EXP C
BLDG CODE = 2012 INTERNATIONAL BUILDING CODE w/ GEORGIA AMENDMENTS 2014, 2015, 2017
EQUIVALENT LATERAL FORCE PROCEDURE
LATERAL FORCE RESISTING SYSTEM = CANTILEVERED COLUMN SYSTEM-ORDINARY STEEL MOMENT FRAME
SITE CLASS = D
Ss (0.2) = 0.20
S1 (1.0) = 0.09
SDS = 0.21
SD1 = 0.15
Fa = 1.60
Fv = 2.40
R = 1.25
IMPORTANCE FACTOR = 1.0
RISK CATEGORY = II
SEISMIC DESIGN CATEGORY = C
CS = 0.170
CONSTRUCTION TYPE = IIB
OCCUPANCY CATEGORY = M
TOTAL SEISMIC BASE SHEAR BOTH DIRECTIONS = 0.73 KIPS

AI4	DESIGN LOADS
N.T.S.	.

Order Plans @ WWW.LDILine.com

Chick-fil-A
5200 Buffington Road
Atlanta, Georgia 30349-2998

LANE SUPPLY, INC.
120 FAIRVIEW
ARLINGTON, TX. 76010
(817) 261-9116

SEAL:

GEORGIA REGISTERED No. PE028536 PROFESSIONAL ENGINEER RICHARD D. McCANLEY

OCT 24 2017

CHICK-FIL-A
SAR South Cobb Dr FSR
3100 South Cobb Dr SE
Smyrna, GA 30080

FSR# 00810

REVISION SCHEDULE

NO.	DATE	DESCRIPTION

CONSULTANT PROJECT #	59684
PRINTED FOR	Permit
DATE	2017/10/20
DRAWN BY	JH
CHECKED BY	DTN

Information contained on this drawing and in all digital files produced for above named project may not be reproduced in any manner without express written or verbal consent from authorized project representatives.

SHEET
CANOPY SECTIONS

SHEET NUMBER
OMD-4
E2 OF 5