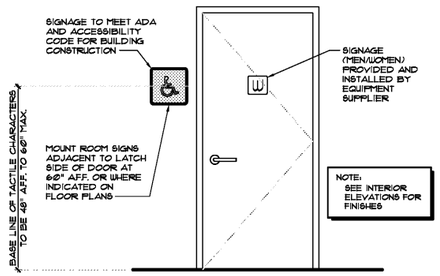

A H.C. SIGN MOUNTING DETAIL
SCALE: N.T.S.

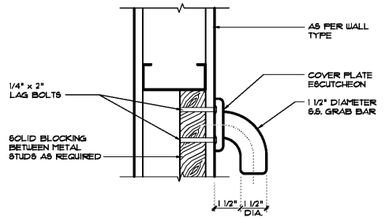

NOTE:
ALL GRAB BARS INCLUDING THOSE MOUNTED AT TUBS, SHOWERS, AND TOILETS AND TOILET MOUNTED GRAB BARS SHALL BE DESIGNED AND SUPPORTED AS TO WITHSTAND A LOAD OF NOT LESS THAN 250 POUNDS APPLIED AT ANY POINT DOWNWARD OR HORIZONTALLY AS REQUIRED BY THE ACCESSIBILITY CODE FOR BUILDING CONSTRUCTION. (PROVIDE SUFFICIENT BLOCKING BEHIND EACH GRAB BAR INSTALLATION)

B GRAB BAR ACHORING DETAIL
SCALE: 3" = 1'-0"

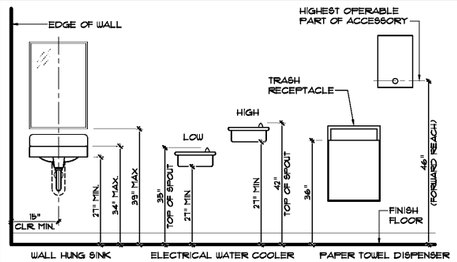

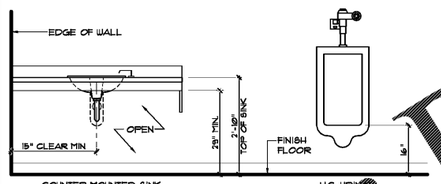

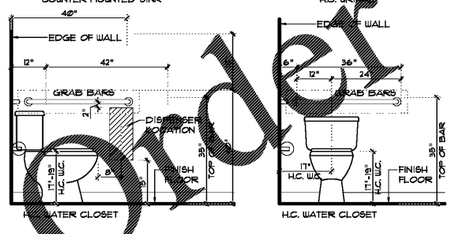

NOTE:
1. TYPICAL MOUNTING HEIGHTS UNLESS OTHERWISE NOTED
2. THE FLUSH VALVE MUST BE LOCATED ON THE APPROACH SIDE OF ANY ACCESSIBLE WATER CLOSET

C TYPICAL MOUNTING HIEGHTS
SCALE: 1/2" = 1'-0"

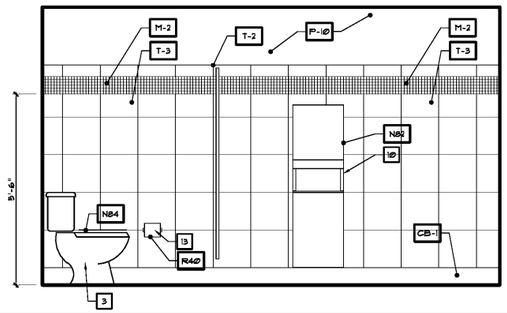

2 INTERIOR ELEVATION
SCALE: 1/2" = 1'-0"
RM # 112

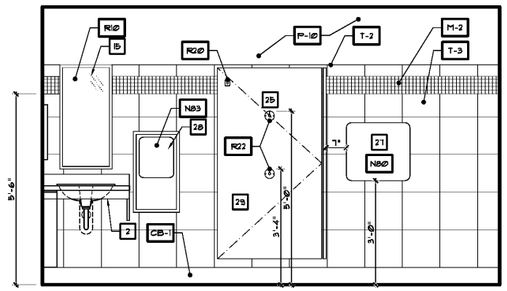

3 INTERIOR ELEVATION
SCALE: 1/2" = 1'-0"
RM # 112

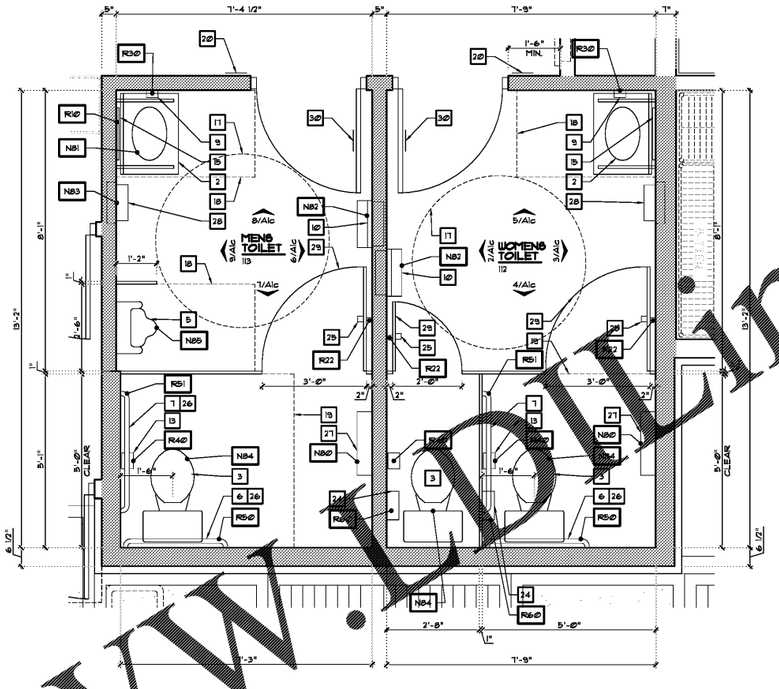

1 ENLARGED TOILET PLAN
SCALE: 1/2" = 1'-0"

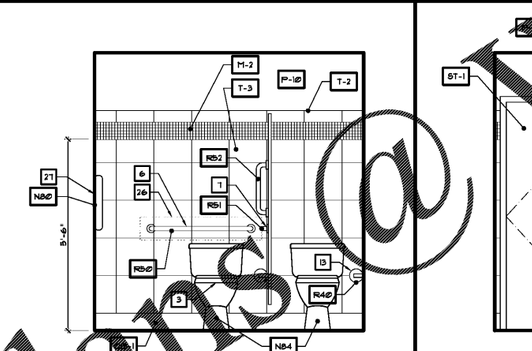

4 INTERIOR ELEVATION
SCALE: 1/2" = 1'-0"
RM # 112

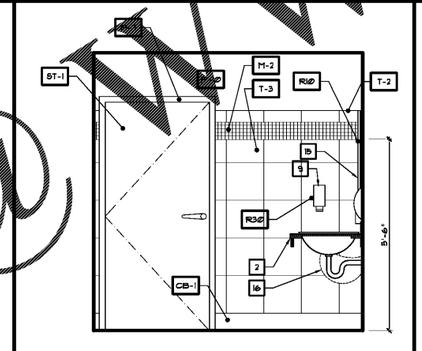

5 INTERIOR ELEVATION
SCALE: 1/2" = 1'-0"
RM # 112

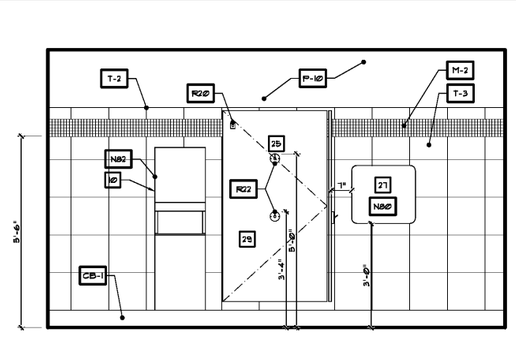

6 INTERIOR ELEVATION
SCALE: 1/2" = 1'-0"
RM #113

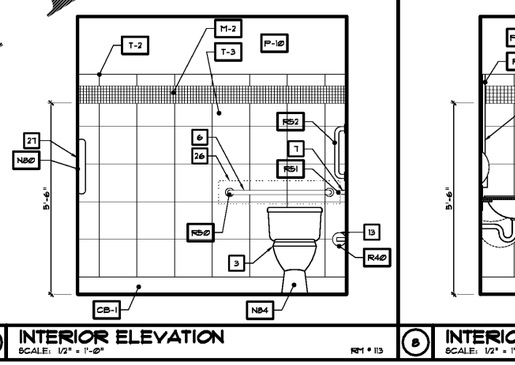

7 INTERIOR ELEVATION
SCALE: 1/2" = 1'-0"
RM # 113

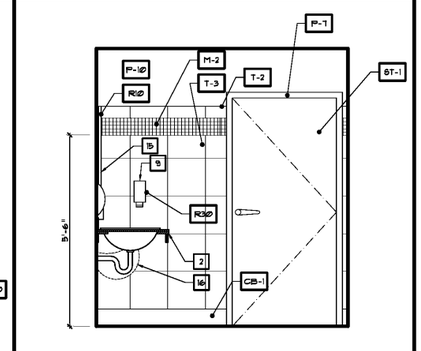

8 INTERIOR ELEVATION
SCALE: 1/2" = 1'-0"
RM # 113

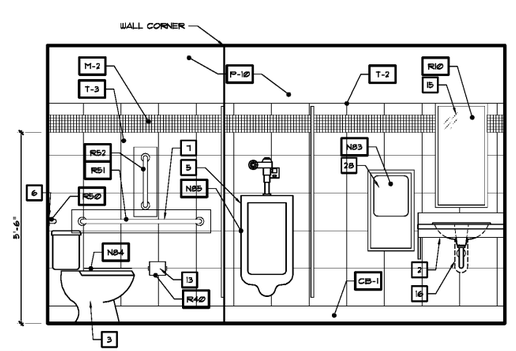

9 INTERIOR ELEVATION
SCALE: 1/2" = 1'-0"
RM #113

KEYED NOTES

1	WALL HUNG LAVATORY - SEE PLUMBING
2	LAVATORY IN APRON TYPE VANITY
3	H.C. WATER CLOSET - SEE PLUMBING
4	NOT USED
5	URINAL - SEE PLUMBING
6	36" GRAB BAR
7	42" GRAB BAR
8	NOT USED
9	WALL MOUNTED SOAP DISPENSER
10	SEMI-RECESSED PAPER TOWEL DISPENSER AND WASTE RECEPTACLE
11	NOT USED
12	NOT USED
13	SURFACE MOUNTED TOILET TISSUE DISPENSER
14	NOT USED
15	WALL MOUNTED CHANNEL FRAMED MIRROR
16	FIRE EXTINGUISHER CABINET
17	60" DIAMETER TURN AROUND
18	30" x 48" CLEAR FLOOR SPACE
19	60" x 60" CLEAR FLOOR SPACE
20	HC SIGN - SEE DETAIL "A" THIS SHEET
21	NOT USED
22	NOT USED
23	PLUMBING FRAMED WALL
24	SANITARY NAPKIN DISPOSAL
25	COAT HOOK - MOUNTED AT 48" A.F.F. AT BACK OF DOOR AND 60" A.F.F. ON WALL
26	PROVIDE BLOCKING AS REQUIRED - SEE DETAIL "B" THIS SHEET
27	BABY CHANGING TABLE
28	ELECTRIC HAND DRYER
29	TOILET PARTITION DOOR
30	M & W RESTROOM SIGN - SEE EQUIPMENT SCHEDULE AND DETAIL 'A' THIS SHEET

TOILET ACCESSORIES

QUANTITY	ITEM	SPECIFICATION
4	R1@	WALL MOUNTED MIRROR, CHANNEL FRAME 18"x36" - GAMCO C-1836
2	R2@	SURFACE MOUNTED DOOR BUMPER - BOBRICK B-6877
4	R22	HEAVY DUTY CLOTHES HOOK - BOBRICK B-2116
4	R3@	SOAP DISPENSER, SURFACE MOUNT - BOBRICK B-4112
3	R4@	ROLL TOILET TISSUE DISPENSER - BOBRICK B-2890
2	R5@	GRAB BAR, STRAIGHT, SNAP FLANGE, 36" - GAMCO 1502-S x 36"
2	R51	GRAB BAR, STRAIGHT, SNAP FLANGE, 42" - GAMCO 1502-S x 42"
2	R52	GRAB BAR, STRAIGHT, SNAP FLANGE, 18" - GAMCO 1502-S x 18"
1	R6@	SANITARY NAPKIN DISPOSAL, SURFACE MOUNT - BOBRICK B-270
2	N8@	BABY CHANGING STATION, SURFACE MOUNT - KOALA KARE KB200-00
4	N81	WALL MOUNT HAND SINK, RESTAURANT INTERIORS, INC. R-2030
2	N82	RECESSED ROLL TOWEL DISPENSER AND WASTE RECEPTACLE, BOBRICK B-3961
4	N83	RECESSED ELECTRIC HAND DRYER, BRUSHED STAINLESS STEEL - XLERATOR XL-SB
3	N84	TOILET, FLOOR MOUNT, SENSOR FLUSH - AMERICAN STANDARD 3461.001
1	N85	URINAL, SENSOR FLUSH - AMERICAN STANDARD 6590.001

ALL RESTROOM ACCESSORIES FURNISHED AND INSTALLED BY CONTRACTOR, EXCEPT SOAP DISPENSER.

GENERAL NOTES

1. FOR TYPICAL H.C. SIGN MOUNTING DETAIL, SEE DETAIL "A" THIS SHEET
2. FOR TYPICAL GRAB BAR ANCHORING DETAIL, SEE DETAIL "B" THIS SHEET
3. FOR TYPICAL TOILET ACCESSORIES MOUNTING HEIGHTS, SEE DETAIL "C" THIS SHEET
4. FOR CEILING HEIGHTS, SEE REFLECTED CEILING PLAN
5. SOME KEYED NOTES AND ACCESSORIES DO NOT APPLY UNLESS REFERENCED IN THIS PROJECT
6. ⊠ SEE ID SHEET FOR FINISH SCHEDULE AND MATERIAL LEGEND
7. ALL SHELVING AND HARDWARE SUPPLIED AND INSTALLED BY GENERAL CONTRACTOR.
8. COUNTER TOP & SINK PROVIDED BY RESTAURANT INTERIOR SUPPLIER - RESTAURANT INTERIORS INC, 710 CONFEDERATE AVE, JASPER, GA 30143. OFFICE: 706-253-4755, JEANY@RESTAURANTINTERIORSINC.US
9. OPERATING CONTROLS OF ALL HAND DRYERS, SOAP DISPENSERS AND MULTI-PURPOSE UNITS TO BE 42" A.F.F.
10. ALL PAINT COLORS AND FINISH MATERIALS TO BE VERIFIED BY POPEYES CONSTRUCTION MANAGER BEFORE ORDERING
11. SEE SPECIFICATIONS FOR TOILET PARTITION INFORMATION.
12. VERIFY ALL PAPER AND SOAP PRODUCTS WITH VENDOR.

REVISIONS	BY

OLIVERI ARCHITECTS
Member of the American Institute of Architects
3070 US Hwy 19 North, Palm Harbor, FL 34684
Phone: 727.772.7722 Fax: 727.772.9883
• www.oliverisarchitects.com •

© OLIVERI ARCHITECTS
ALL RIGHTS RESERVED
THIS DRAWING CONTENT IS THE PROPERTY OF OLIVERI ARCHITECTS AND SHALL NOT BE REPRODUCED

Joseph L. Oliveri, AIA
State of Georgia
License #RA013652

New Free Standing Building for
POPEYE'S
US Highway 29 & Nease Drive
Athens, Georgia

Date: 11. 07. 17
Scale: AS NOTED
Project Mgr: DG
Drawn: GNIII
Job: 17-083

Sheet
A1c

Order Plans @ www.DLine.com