ELEVATION GENERAL NOTES

1. DO NOT SCALE DRAWING
2. DIMENSIONS ARE FROM FACE OF FINISHED WALL TO FACE OF FINISHED WALL UNLESS NOTED OTHERWISE. (U.N.O.)
3. IT IS THE RESPONSIBILITY OF THE GENERAL CONTRACTOR TO CROSS-CHECK THE STRUCTURAL AND ELECTRICAL DRAWINGS WITH THE ARCHITECTURAL DRAWINGS PRIOR TO THE ORDERING / INSTALLATION OF STEEL AND ELECTRICAL WORK. ANY DISCREPANCIES BETWEEN THE ARCHITECTURAL AND STRUCTURAL AND ELECTRICAL DRAWINGS SHALL BE BROUGHT TO THE ARCHITECTS' ATTENTION FOR IMMEDIATE CLARIFICATION.
4. NOTIFY BURLINGTON PROJECT MANAGER IMMEDIATELY OF ANY INCONSISTENCIES OR DISCREPANCIES WITH PLANS IN RELATION TO EXISTING FIELD CONDITIONS.
5. ALL CONSTRUCTION SHALL COMPLY WITH ALL APPLICABLE STATE, CITY AND LOCAL CODES AND ORDINANCES IN THE LOCATION OF THE PROJECT.
6. WHERE EXISTING CONDITIONS ARE CUT OR DISTURBED TO PERMIT INSTALLATION OF NEW WORK, MATCH AND PATCH EXISTING DISTURBED CONSTRUCTION TO ORIGINAL CONDITION UNLESS OTHERWISE NOTED.
7. ALL MATERIALS NOT LABELED ARE TYPICAL FOR ALL SIMILAR LOCATIONS. QUESTIONS SHALL BE REFERRED TO THE ARCHITECT.
8. EIFS SHALL BE DRYVIT, COMMERCIAL GRADE AS FOLLOWS: GENESIS BASE COAT, REINFORCING MESH BASE & FINISH COATS SHALL BE PROVIDED OVER MINIMUM 1 1/2" EPS INSULATION BOARD, MECHANICALLY FASTENED OVER DRAINAGE MAT & WEATHER RESISTIVE BARRIER OVER 1/2" PLYWOOD SHEATHING OVER MTL.
9. ALL EIFS SHALL BE INSTALLED AS PER MFR'S RECOMMENDATIONS, INCLUDING ALL SEALANT, FLASHING, AND JOINERY AT DISSIMILAR MATERIALS. PROVIDE PANZER 20 REINFORCING MESH TO 8'-0" A.F.F. (TYP.)
10. PROVIDE FIRE RATED BLOCKING IN FACADE TO SUPPORT ALL BUILDING SIGNAGE.
11. ALL EXTERIOR MATERIALS TO BE REPAIRED, CLEANED, AND PAINTED AS REQUIRED.

SYMBOL LEGEND

SYMBOL	DESCRIPTION
#	PARTITION TYPE (SEE SCHEDULE ON SHEET A4.0)
ROOM ###	ROOM NAME & NUMBER (SEE SCHEDULE ON SHEET A4.0)
###	CODED NOTE (SEE SPECIFIC SHEET CODED NOTES)
XXX	FINISH TAG (SEE FINISH SCHEDULE ON SHEET A4.0)

ELEVATIONS NOTES

850. NOT USED.
851. NOT USED.
852. NOT USED.
853. NOT USED.
854. NOT USED.
855. NOT USED.
856. NOT USED.
857. NOT USED.
858. NOT USED.
859. NOT USED.
860. NOT USED.
861. NOT USED.
862. NOT USED.
863. NOT USED.
864. NOT USED.
865. NOT USED.
866. CONCRETE SIDEWALK.
867. NOT USED.
868. NOT USED.
869. NOT USED.
870. NOT USED.
871. NOT USED.
872. NOT USED.
873. NOT USED.
874. NOT USED.
875. SENSORMATIC DOOR-MAX PEDESTAL LOSS PREVENTION SYSTEM, SEE ELECTRICAL DRAWINGS FOR MORE DETAIL. SEE RESPONSIBILITY SCHEDULE ON A0.1 FOR CONTACT INFORMATION.
876. G.C. TO COORDINATE WITH TAKEE/EXIT SYSTEMS FOR INSTALLATION OF EXIT STOP SYSTEM. PROVIDE ELECTRICAL PER MANUFACTURER'S RECOMMENDATIONS.
877. QUEUE CUSTOMER TRAFFIC SYSTEM.
878. CASH WRAPS TO RECEIVE POWER AND DATA. CONFIRM FINAL PLACEMENT WITH BURLINGTON PROJECT MANAGER & ARCHITECT PRIOR TO INSTALLATION OF MATERIALS. ALL CASH WRAPS & CUSTOMER SERVICE COUNTERS TO BE ACCESSIBLE. SEE A0.2 FOR CASH WRAP & CUSTOMER SERVICE COUNTER DETAILS.
879. ACCENT WALL TO BE PAINTED P-3. SEE FINISH SCHEDULE ON A4.0 FOR MORE DETAIL. CONFIRM EXTENTS WITH BURLINGTON PM.
880. LEVEL 4 WALL FINISH REQUIRED THROUGHOUT ENTIRE TENANT SPACE. SEE FINISH SCHEDULE ON A4.0 FOR LEVEL DEFINITIONS.
881. INSTALL CORNER GUARDS (CG-1) ON ALL GYPSUM BOARD OUTSIDE CORNERS IN SALES & OFFICE AREAS.
882. NOT USED.
883. EMPLOYEE TIME CLOCK. SEE ELECTRICAL SHEETS FOR MORE DETAIL. THIS TIME CLOCK IS ONLY REQUIRED IN CALIFORNIA. VERIFY LOCATION WITH BURLINGTON PM.
884. SEASONAL CASH WRAPS TO RECEIVE POWER AND DATA OFF SIDE OF CASH WRAP LOCATION @ 24" A.F.F. SEE ELECTRICAL DRAWINGS FOR MORE DETAIL. G.C. TO CONFIRM FINAL PLACEMENT WITH BURLINGTON PROJECT MANAGER & ARCHITECT PRIOR TO INSTALLATION OF MATERIALS.
885. IDF EQUIPMENT MOUNTED ON 4'X8'X3/4" F.T. PLYWOOD PANEL PER ELECTRICAL DRAWINGS.
886. BURGLAR ALARM KEYPAD MOUNTED ON VESTIBULE WALL. SEE ELECTRICAL SHEETS FOR MORE INFORMATION.
887. NOT USED.
889. NOT USED.
890. NOT USED.
891. NOT USED.
892. NOT USED.
893. NOT USED.
894. NOT USED.
895. COKE DISPLAY COOLER. TRENCH UNDERSLAB TO INSTALL CONDUIT FOR POWER. SEE ELECTRICAL DRAWINGS FOR MORE INFORMATION.
896. CART CORRAL CB-FIXED BUMPER. GC TO INSTALL PER MANUFACTURER'S SPECIFICATIONS.

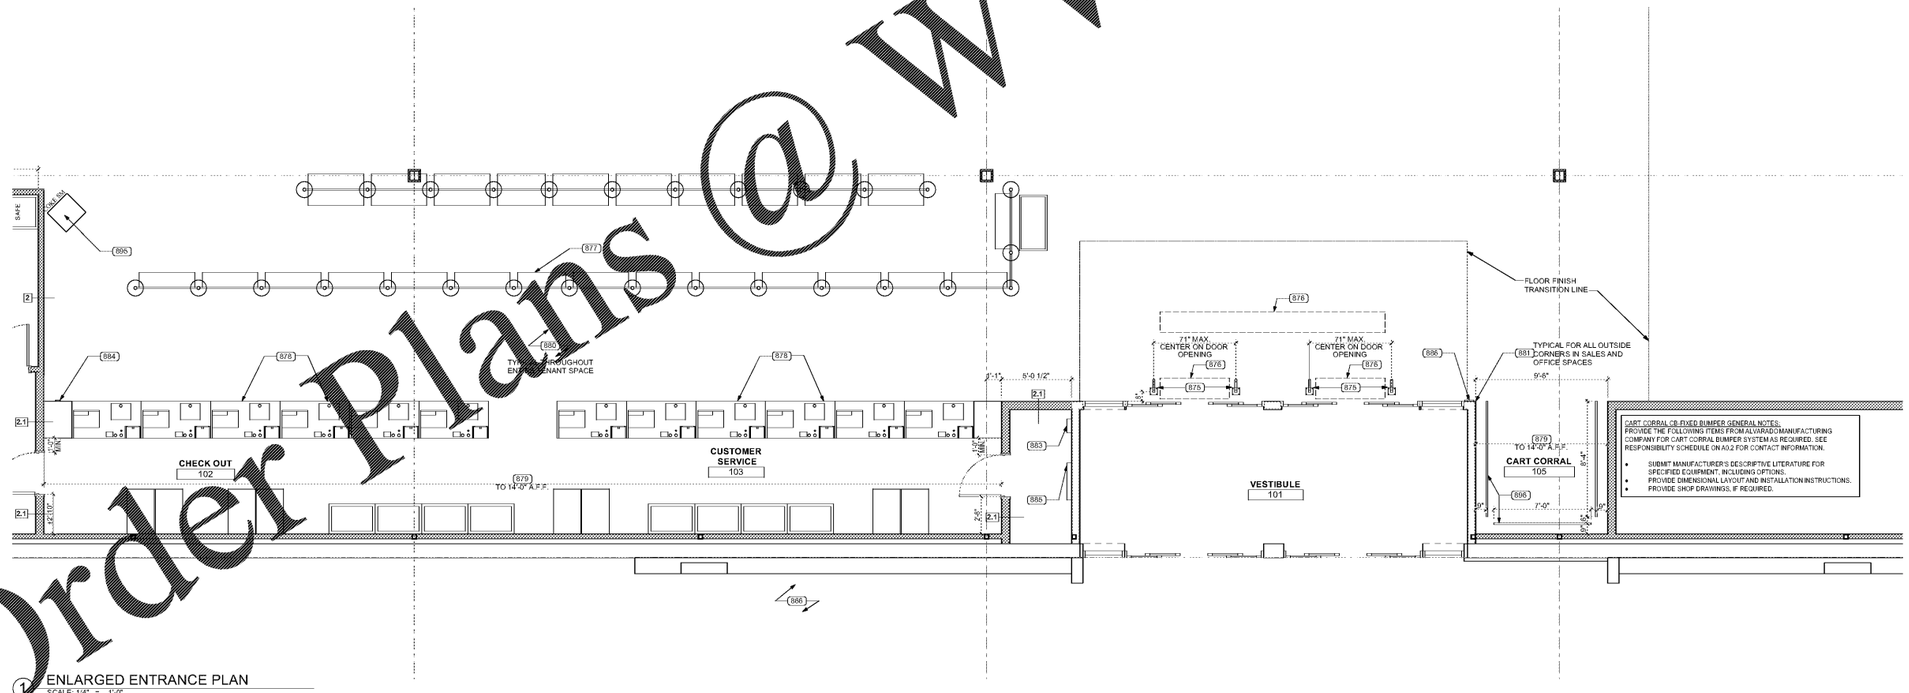

1 ENLARGED ENTRANCE PLAN
SCALE: 1/4" = 1'-0"

Order Plans @ WWW.LDI.com

Iglarri Lummis ARCHITECTS
601 Chapel Avenue East
Cherry Hill, New Jersey 08034
P 856.428.8877
F 856.429.6379
W iglarrilummis.com

COMMONWEALTH OF VIRGINIA
WILLIAM JOHN FEARON
017651
REGISTERED
ARCHITECT

Date: 02/22/16
William J Fearon AIA
VA 017651

CLIENT & PROJECT

Burlington

BURLINGTON STORES, INC.

1830 ROUTE 130 NORTH
BURLINGTON, NEW JERSEY
08016

INTERIOR TENANT IMPROVEMENT

FOR BURLINGTON STORES AT

MANASSAS, VA
STORE #188

SUDLEY TOWN PLAZA
7685 SUDLEY ROAD
MANASSAS, VA 20109
PRINCE WILLIAM COUNTY

DISTRIBUTION:		DATE:
0	PERMIT SUBMISSION	02/22/2016

PROJECT INFO:
PROJECT NUMBER:
9333.10

DRAWN:	CHECKED:
PPW	JWD

NOTE & COPYRIGHT:

CONTRACTOR(S) SHALL VERIFY EXISTING CONDITIONS AND CORRELATE DIMENSIONS PRIOR TO PROVIDING THE WORK DETAILED IN THESE DRAWINGS, AND SHALL PROMPTLY NOTIFY THE ARCHITECT OF ANY DISCREPANCIES.

UNAUTHORIZED REPRODUCTION OR OTHER USE OF THIS DRAWING IS PROHIBITED.

DRAWING NAME & TITLE:

ENLARGED ENTRY PLAN & ELEVATION

A5.1