5. Ceiling Fixture and Lighting Schedule

#	Model	Manufacturer	Ordered From	Count	Description
C2	4" RECESSED DOWNLIGHT	SSL/PHILIPS/LIGHTOLIER	DAI	20	RECESSED 4" LED DOWNLIGHT. 120V, 3500K, 1000 LUMEN OUTPUT.
C4	PERGOLA LIGHT BEAM	TPC	DAI	6	RECESSED LED TAPE/CHANNEL LIGHT FOR PERGOLA SYSTEM. 120V, 3000K, 266LM/FT. INSTALLED BY G.C.
C5	PERGOLA STRAIGHT RUN	TPC	DAI	6	68" LONG BLACK METAL FRAMING FOR MOUNTING LIGHT FIXTURES.
C6	PERGOLA SYSTEM END CAP	TPC	DAI	2	SINGLE PERGOLA END PIECE. INSTALLED BY G.C.
C7	MONOPOINT FIXTURE	SSL/PHILIPS/LIGHTOLIER	DAI	3	MINI LED TRACKHEAD ON MONOPOINT MOUNT. WIDE FLOOD OPTIC, 35 DEG. 120V, 3000K, 700 LUMEN OUTPUT.
C9	MINI CYLINDER PENDANT	SSL/CONTECH LIGHTING	DAI	1	MINI 3.5" LED CYLINDER PENDANT FIXTURE. 6.5" TALL WITH FLEXIBLE CABLE MOUNT. 120V, 3500K, 1100 LUMEN OUTPUT.
C10	2" RECESSED DOWNLIGHT	SSL/CONTECH LIGHTING	DAI	2	RECESSED 2" LED DOWNLIGHT. 120V, 3500K, 1000 LUMEN OUTPUT.
C11	DECORATIVE PENDANT LIGHT	SSL/PHILIPS	DAI	2	6" SUSPENDED DECORATIVE LED PENDANT LIGHT. 120V, 3000K.
C12	SUSPENDED LINEAR CHANNEL LIGHT	SSL/OPTIC ARTS	DAI	1	17'-7" LENGTH. 1' DEPTH.
C13	IVS HOOD	DUKE	DAI	1	LOW PROFILE VENTILATION SYSTEM. AVAILABLE IN 120V 60 HZ AND 220V 50HZ. INSTALLED BY G.C.

RESTROOM DRYWALL | GYPSUM BOARD | 2' X 2' VINYL DROP | 2' X 2' DROP

FOOD PREP AREAS MUST HAVE A WASHABLE CEILING.

ALL CEILING STYLES SUPPLIED BY G.C. AS NEEDED

OPEN CEILINGS AND 2' X 2' DROP CEILINGS (PADS AND SPLINES) PAINTED WITH FUNCTIONAL GRAY (SHERWIN WILLIAMS #SW7024).

DRYWALL, GYPSUM BOARD (SOFFITS), AND 2' X 2' VINYL DROP CEILINGS (PADS AND SPLINES) PAINTED WITH SUPER WHITE (SHERWIN WILLIAMS #SW6995).

RESTROOM DRYWALL CEILINGS INSTALLED AT A HEIGHT OF 8'- 0" A.F.F.

6. Floor Schedule

NOTE: THE SUBWAY STORE DESIGN DEPARTMENT WILL NOT ACCEPT RESPONSIBILITY FOR ANY INACCURACIES. THE CALCULATIONS PROVIDED BELOW MUST BE VERIFIED BY THE G.C. AND FRANCHISEE OWNER BEFORE ANY ORDER FOR THESE MATERIALS IS ACCEPTED AND PLACED.

Symbol	Floor	Manufacturer	Ordered From	Area	Description
F1	CUSTOMER AREA / RESTROOMS	CROSSVILLE / KARNDEAN	DAI	633.34 ft²	OPTION 1: CROSSVILLE, "SILVER SANDS" 12" X 24" PORCELAIN FLOOR TILES, COLOR: RD-126-2. 3/16" THICK GROUT LINES. LATICRETE PERMACOLOR SELECT: CEMENTITOUS GROUT. COLOR: 35 MOCHA. OPTION 2: KARNDEAN, "SANDBAR" SKT-SB8 12" X 24" VINYL FLOOR TILE. 1/8" THICK. SPRAY ADHESIVE BY MANUFACTURER. INSTALLED BY G.C.

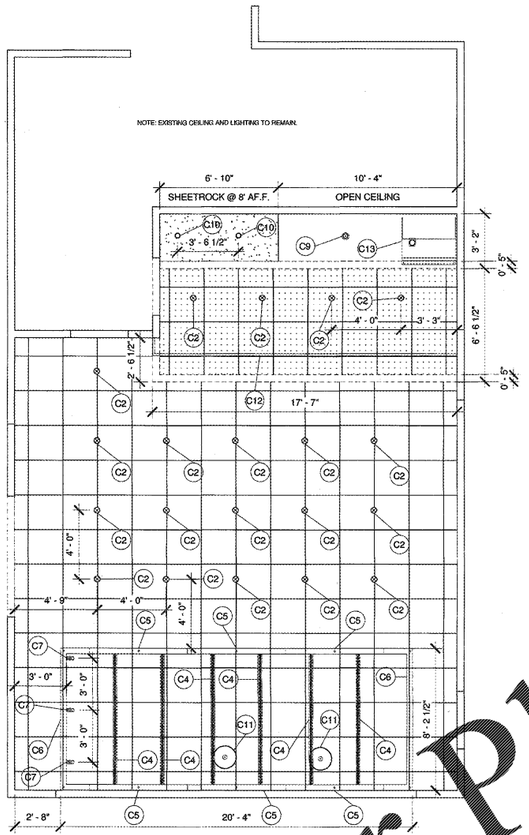

1 CEILING & LIGHTING PLAN
1/4" = 1'-0"

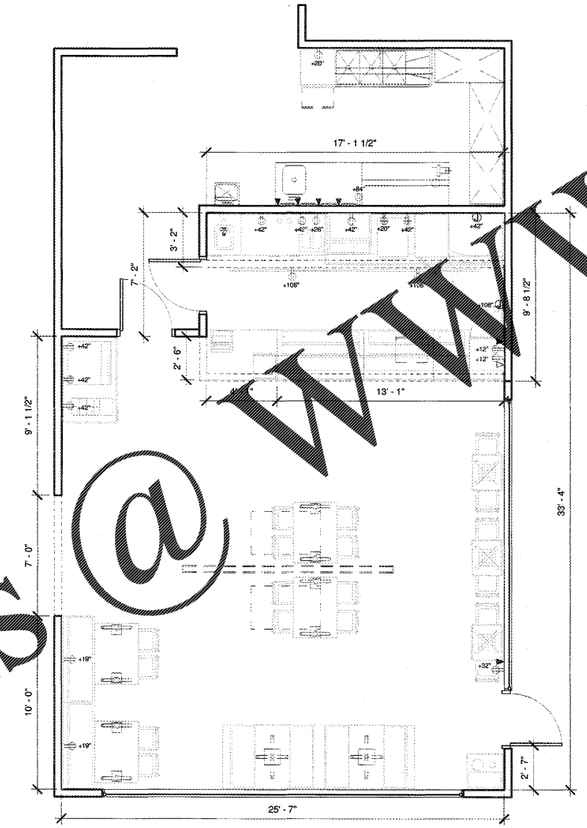

2 DIMENSION & ELECTRICAL PLAN
1/4" = 1'-0"

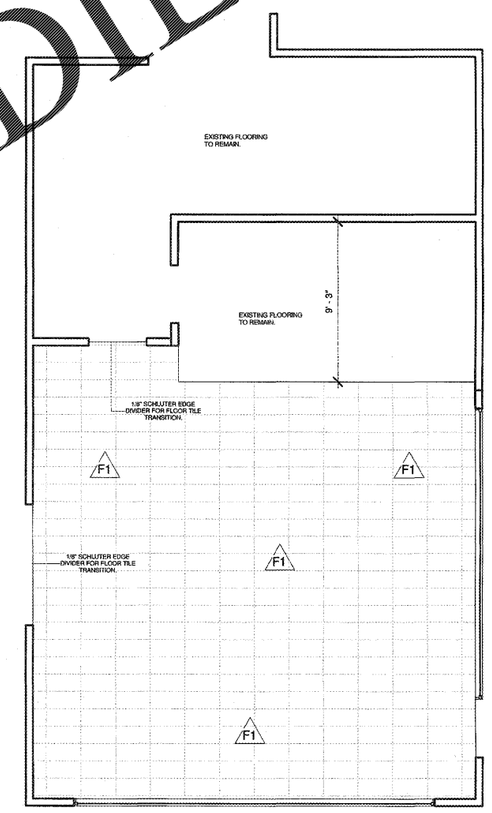

3 FLOOR FINISH PLAN
1/4" = 1'-0"

SYMBOL LEGEND

- 120V DUPLEX OUTLET
- 220V SINGLE OUTLET
- ELECTRIC PANEL
- PHONE JACK
- DATA JACK
- C.M. - CEILING MOUNTED
- F.M. - FLOOR MOUNTED
- JUNCTION BOX
- THERMOSTAT
- DIGITAL MEDIA PLAYER

REMODEL (T-2 TO FRESH FORWARD)

THIS DRAWING IS FURNISHED BY FWH STORE DESIGN (SUBWAY RESTAURANTS) TO SIP ("SIP") DBA SUBWAY. RECIPIENT MUST DETERMINE IF THIS INFORMATION MUST BE SUBMITTED TO A LICENSED ARCHITECT OR SIMILAR PROFESSIONAL UNDER GENERAL, STATE OR LOCAL LAW. ANY CHANGES MUST BE APPROVED BY SIP.

DO NOT SCALE DRAWING. WRITTEN DIMENSIONS TAKE PRECEDENCE OVER SCALED DIMENSIONS, AND SHALL BE VERIFIED IN THE FIELD BY THE GENERAL CONTRACTOR AND/OR FRANCHISEE/OWNER. ANY DISCREPANCY IN DIMENSIONS SHALL BE BROUGHT TO THE IMMEDIATE ATTENTION OF SUBWAY AREA DEVELOPMENT AGENT OR DESIGNATED FIELD REPRESENTATIVE.

THE GENERAL CONTRACTOR AND EACH SUB-CONTRACTOR SHALL MAKE HIS OWN INSPECTIONS AND MEASUREMENTS, AND SIP SHALL NOT BE HELD RESPONSIBLE FOR THE ACCURACY OF DIMENSIONS, OR FOR ERRORS AND OMISSIONS IN THE DRAWINGS IF WRITTEN CONFIRMATION HAS NOT BEEN RECEIVED BY THE FWH STORE DESIGN DEPARTMENT.

THIS DRAWING AND THE INFORMATIONAL CONTENT HERE OF IS THE CONFIDENTIAL PROPERTY OF SIP AND IS PROVIDED SOLELY FOR THE USE OF AUTHORIZED FRANCHISEES, THEIR AGENTS AND CONTRACTORS. RECIPIENT AGREES NOT TO REPRODUCE, COPY, USE OR TRANSMIT THIS DRAWING AND/OR ITS INFORMATIONAL CONTENT, IN WHOLE OR IN PART, OR TO ALLOW SUCH ACTION BY OTHERS, FOR ANY PURPOSE, EXCEPT WITH THE WRITTEN PERMISSION OF SIP OR FWH ACTING ON BEHALF OF SIP. RECIPIENT FURTHER AGREES TO SURRENDER THIS DRAWING AND ANY PERMITTED COPIES HEREOF UPON DEMAND.

DESIGNED BY:

REVIEWED BY:

REVISIONS

NO.	DATE	DESCRIPTION	DRAWN BY

RESTAURANT MUST BE CONSTRUCTED AS DESIGNED IN THESE FLOOR PLANS SUBJECT TO FEDERAL, STATE AND LOCAL LAWS. RECIPIENT IS RESPONSIBLE FOR ENSURING COMPLIANCE WITH ALL LAWS. IF MODIFICATIONS ARE NECESSARY, PLEASE CONTACT THE FWH STORE DESIGN DEPARTMENT FOR WRITTEN APPROVAL OF THE REQUIRED CHANGES.

RESTAURANT #: 43367 REMODEL

DATE: FEBRUARY 10, 2018

ADDRESS:
1231 HONDA DRIVE
LINCOLN, AL.
35096 USA

DEVELOPMENT AGENT:

FRANCHISEE:
PILOT TRAVEL CENTERS

SUBWAY®

SHEET #: 2

SCALE: As Indicated

© 2016 SUBWAY IP, INC.

WWW.LDILine.com Order Plans @