ROOF NOTES:

1. DO NOT SCALE THIS DRAWING - IF THERE ARE ANY DISCREPANCIES PLEASE CONTACT THE ARCHITECT - PRIOR TO COMMENCING WORK
2. REFER TO MECHANICAL DRAWINGS TO COORDINATE WITH ROOF TOP FANS AND VENTS
3. REFER TO PLUMBING AND ARCHITECTURAL DRAWINGS FOR ROOF DRAINS AND THRU WALL SCUPPERS

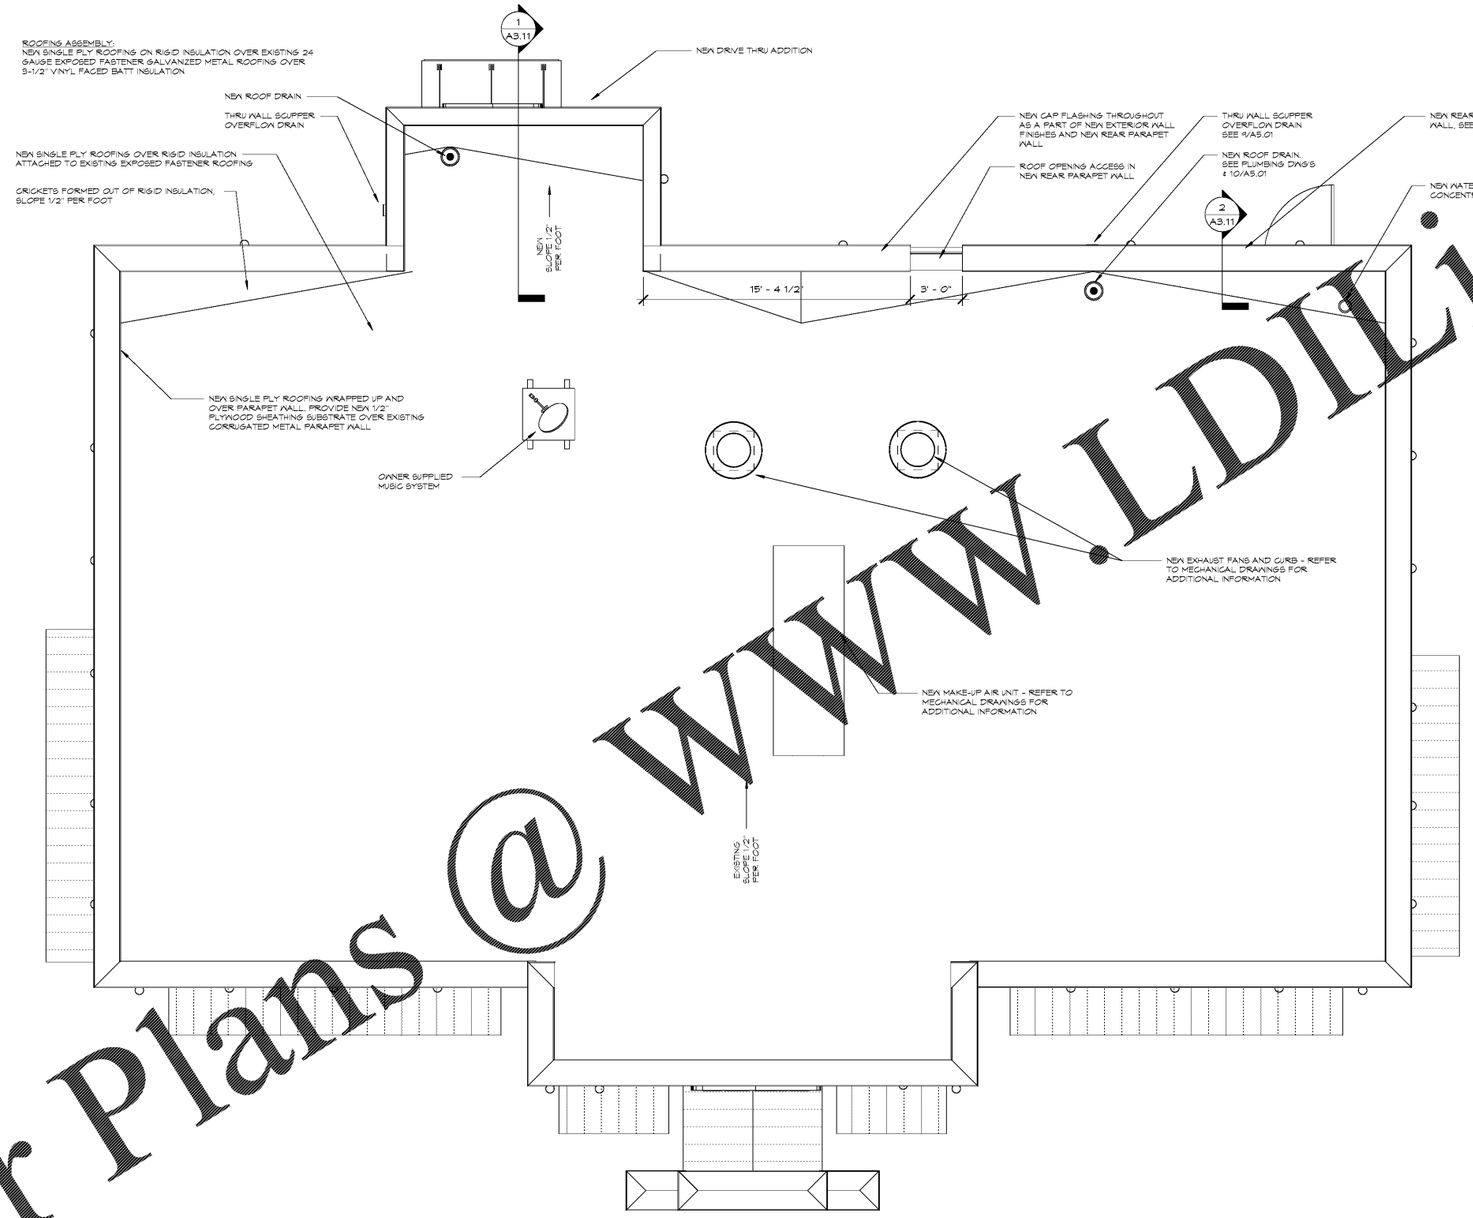

1 A2.04 RENOVATED ROOF PLAN
1/4" = 1'-0"

Order Plans @ WWW.LDILine.com

SONIC America's Drive-In

STORE #6679

6808 SIEGEN LANE
BATON ROUGE, LA 70809

PROJ. NO.: 1722

DATE: 10/16/17

SHEET TITLE:

RENOVATED ROOF PLAN

SHEET NO.:

A2.04