M:\18001-Pilot Hardeeville #4569 (Remodel)\18001-ACTIVE DRAWINGS\18001-Mechanical & Plumbing.dwg, 2/26/2018 3:48:28 PM, DWG To PDF.pc3

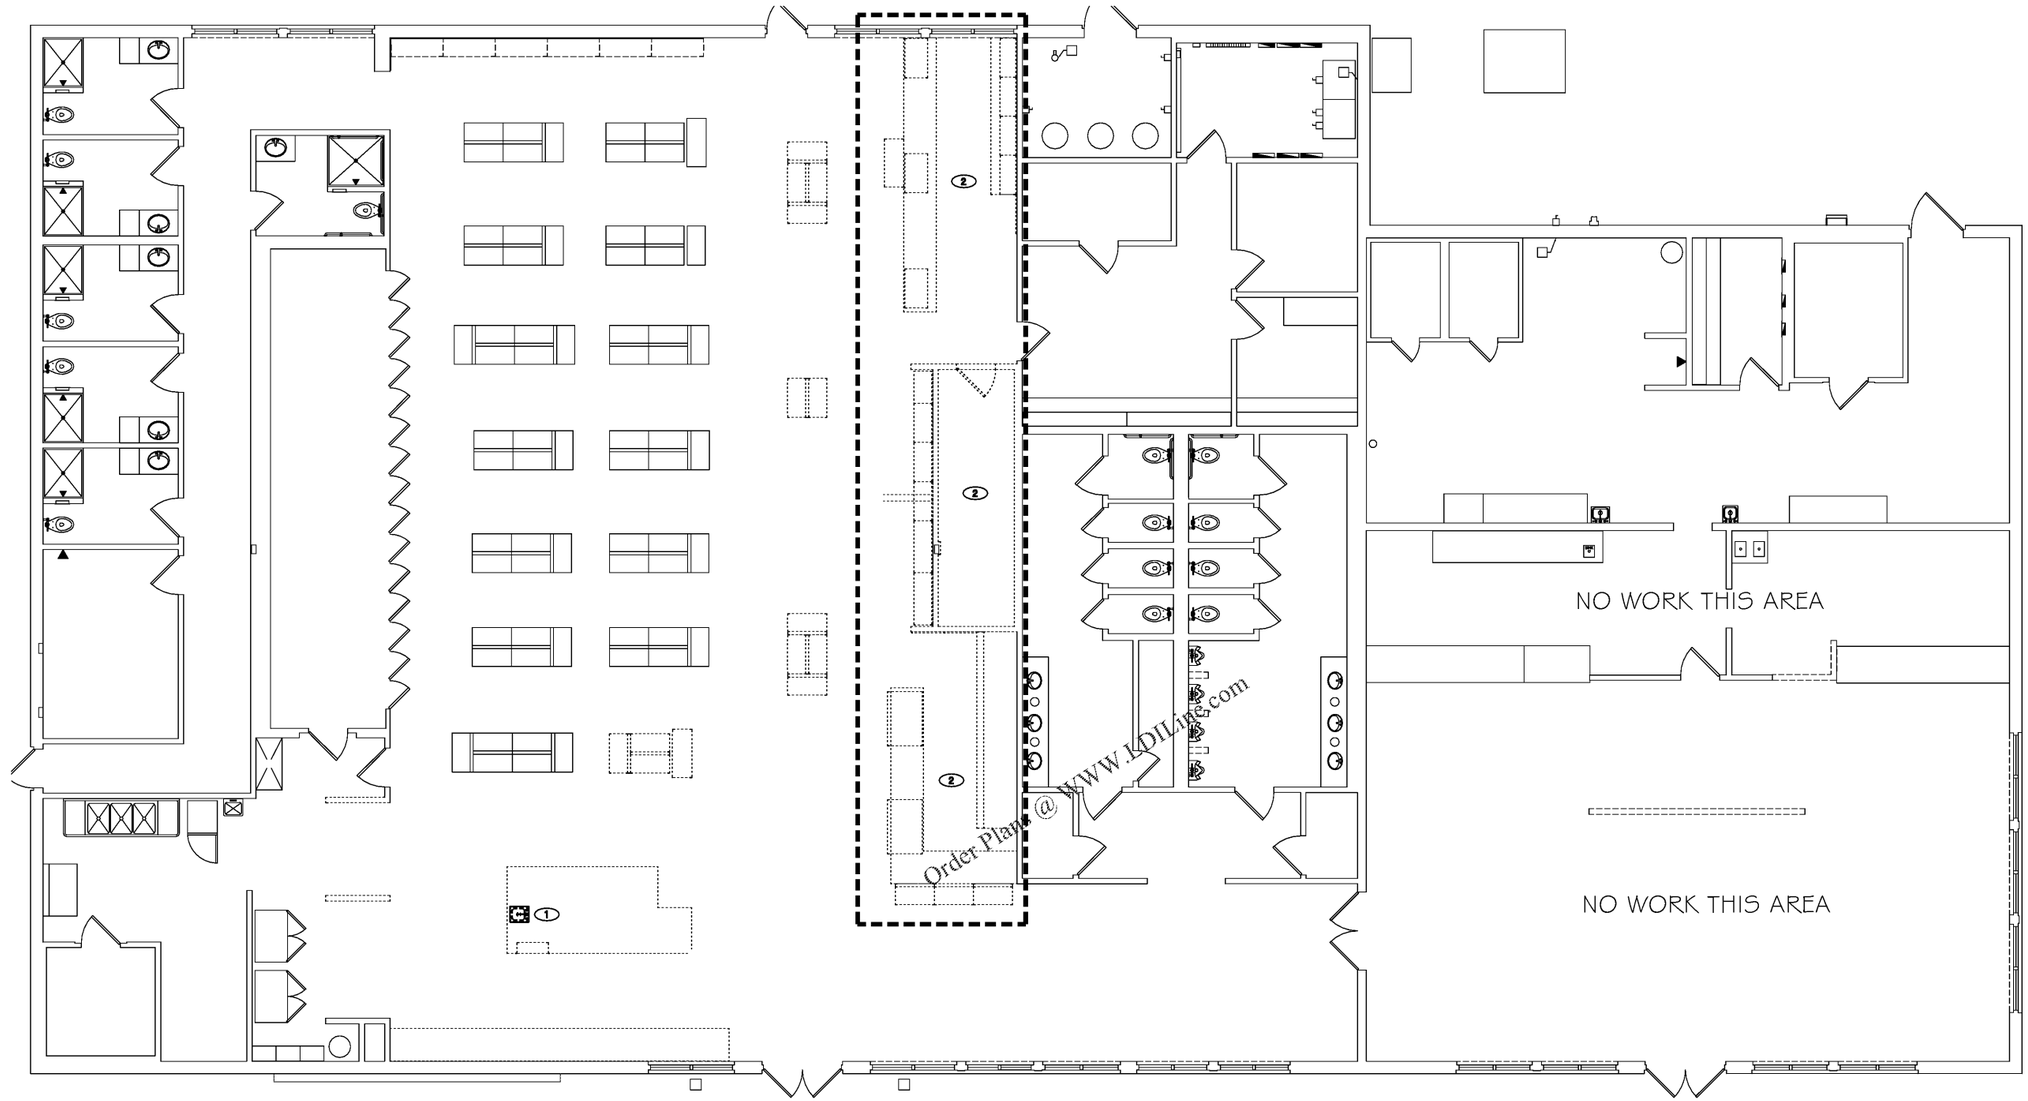

PLUMBING PLAN-DEMOLITION
SCALE: 3/16"=1'-0"

KEY NOTES

1. EXISTING HANDSINK TO BE REMOVED. WASTE AND VENT LINE TO BE REWORKED FOR NEW SINK IN NEW LOCATION. HOT AND COLD WATER LINES TO BE REWORKED FOR NEW SINK IN NEW LOCATION. FIELD VERIFY.
2. NO INFORMATION IS AVAILABLE ON EXISTING PLUMBING SYSTEMS OR FIXTURES THIS AREA. PLUMBING CONTRACTOR TO FIELD VERIFY AND REMOVE AS REQUIRED ANY FIXTURE IN CONFLICT WITH NEW EQUIPMENT AND RENOVATION DESIGN. FIELD VERIFY.

NOTE:

NO INFORMATION ON EXISTING IS AVAILBLE. PLUMBING CONTRACTOR TO VERIFY EXISTING PRIOR TO STARTING WORK.

PLUMBING PLAN
DEMOLITION LAYOUT

PILOT TRAVEL CENTER

15845 WHYTE HARDEE BLVD
HARDEEVILLE, SC 29927

DATE: 12-07-17	DRAWN BY: B.R.A.	PROJECT: 4569-01
DATE:	REV:	REVISION DESCRIPTION:

© COPYRIGHT, 2017 (UNPUBLISHED)
PILOT FLYING J

CONFIDENTIAL
THIS DRAWING IS CONFIDENTIAL
NO USE OR DISCLOSURE OF THIS DRAWING
IS PERMITTED, EXCEPT AS EXPRESSLY
AUTHORIZED BY PILOT FLYING J

SHEET:

P1

THE DESIGN PROFESSIONAL SHALL HAVE ANY AND ALL RESPONSIBILITY AND LIABILITY FOR PROBLEMS WHICH ARISE FROM FAILURE TO FOLLOW THESE PLANS, SPECIFICATIONS AND CONTRACT DOCUMENTS AS CORRECT, OR PROBLEMS WHICH ARISE FROM OTHER'S FAILURE TO OBTAIN AND/OR FOLLOW THE DESIGN PROFESSIONAL'S GUIDANCE WITH RESPECT TO ANY CHANGES, OMISSIONS, RECONSIDERATIONS, ADDENDUMS OR CONFLICTS WHICH ARE NOT BROUGHT TO THE ATTENTION OF THE DESIGN PROFESSIONAL IN WRITING PRIOR TO THE BIDDING PROCESS. ALL DRAWINGS AND DESIGNS ARE THE PROPERTY OF JON G. CRYE CONSULTING ENGINEER, KNOXVILLE, TN. JGCRYE, PE MCKENZY CHECK THAT UNLESS AN ORIGINAL EMBOSSED SEAL AND ORIGINAL SIGNATURE AND DATE ARE AFFIXED TO THESE DRAWINGS, THEY ARE NOT CERTIFIED TO BE FOR CONSTRUCTION. INFORMATION ONLY. ONLY WHEN AN ORIGINAL STATE SEAL AND ORIGINAL SIGNATURE AND DATE ARE AFFIXED WILL THIS DRAWING BE FOR CONSTRUCTION.

DATE:
DESIGN BY: SNW DRAWN BY: SNW
APPROVED BY: JGC

FILE NAME:

JGC
Jon G. Crye
Consulting Engineer
201 SHERLAKE LANE SUITE 101
KNOXVILLE, TENNESSEE
37922
PHONE: (865)-588-5348 FAX: (865)-247-0293