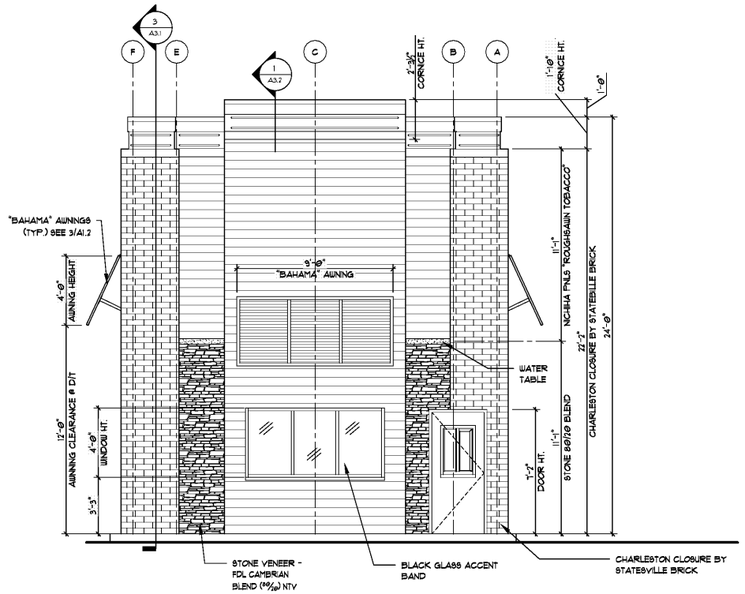

1 A2.2 **BUILDING ELEVATION**
SCALE: 1/4"=1'-0"

EXTERNAL BLDG FINISH SCHEDULE			
MATERIAL	COLOR DESCRIPTION	MANUFACTURER	CONTACT
STONE VENEER	FDL CAMBRIAN BLEND (50/50) NTV	BUECHEL STONE CORP.	-SCOTT STONE -RANDY CLAYTON 336-516-4134
STONE MORTAR	BRIXMENT TYPE S	BRIXMENT	
BRICK VENEER	CHARLESTON CLOSURE	STATESVILLE BRICK	
BRICK MORTAR	LEHIGH WHITE TYPE S	LEHIGH	
WATER TABLE	TN BLUE/GRAY		
WALL PANELS	ROUGHSAWN TOBACCO	NICHIHA	

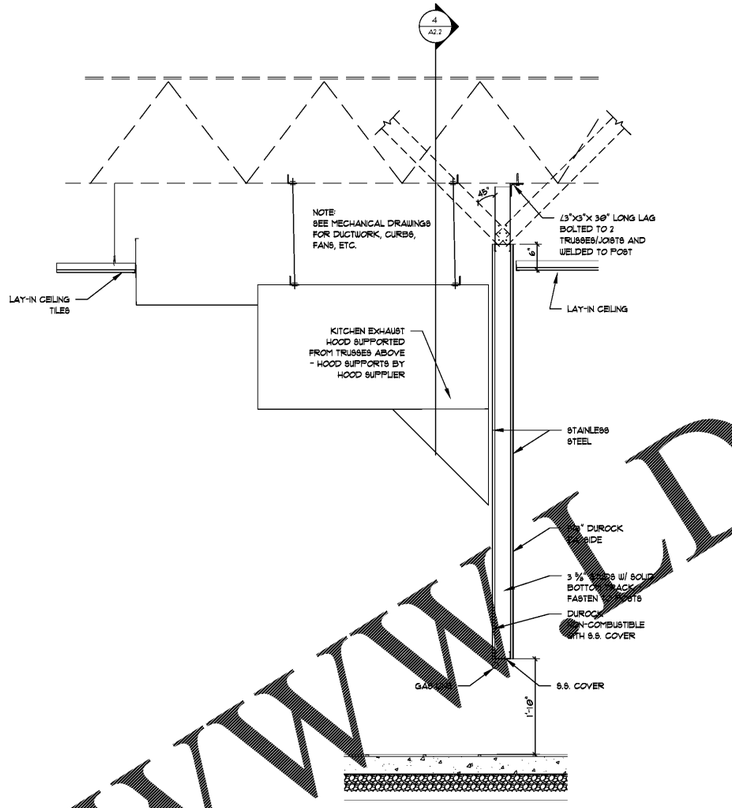

3 A2.2 **KITCHEN HOOD SECTION**
SCALE: 3/4"=1'-0"

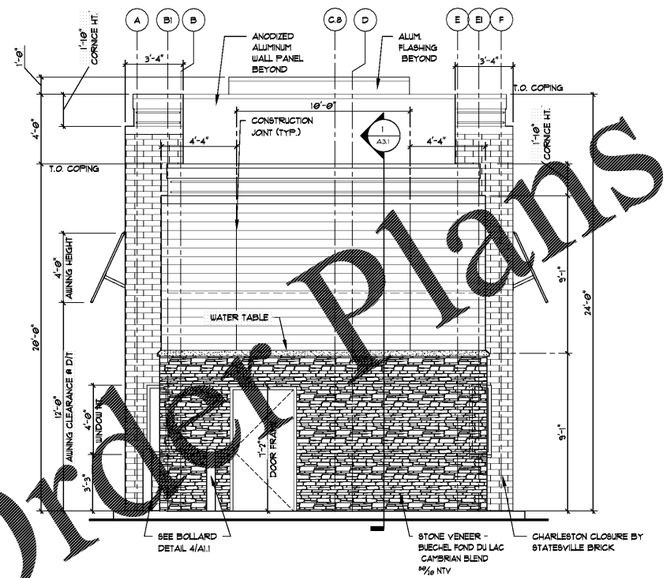

2 A2.2 **BUILDING ELEVATION**
SCALE: 1/4"=1'-0"

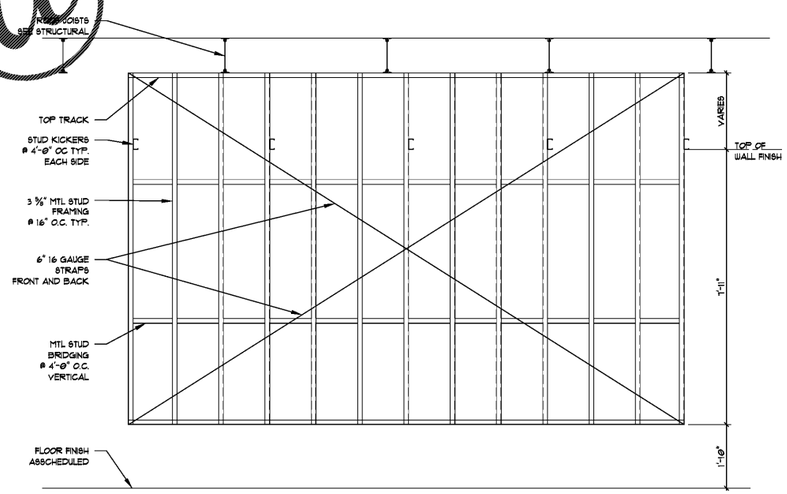

4 A2.2 **WALL FRAMING ELEVATION**
SCALE: 1/2"=1'-0"

Order Plans @ WWW.LDILine.com

LINDSEY ARCHITECTURE
125 S. Elm Street, Suite 300
Greensboro, NC 27401
p. 336.617.4402
f. 336.617.4434
www.lindseyarchitecture.com

LINDSEY ARCHITECTURE
52266
NORTH CAROLINA
GREENSBORO NC

RODNEY M. LINDSEY
8084
GREENSBORO, N.C.

COOK OUT PEMBROKE
601 West 3rd Street
Pembroke, NC

MK DATE DESCRIPTION
REVISIONS

ELEVATIONS & KITCHEN HOOD

DATE 1-23-2018
DRAWN BY GVT
CHECK BY ---
JOB NO. 17-103
SHEET

A2.2