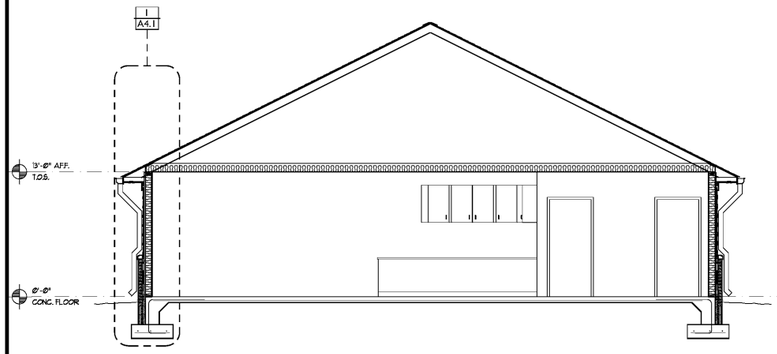

1 BUILDING SECTION
scale: 1/4" = 1'-0"

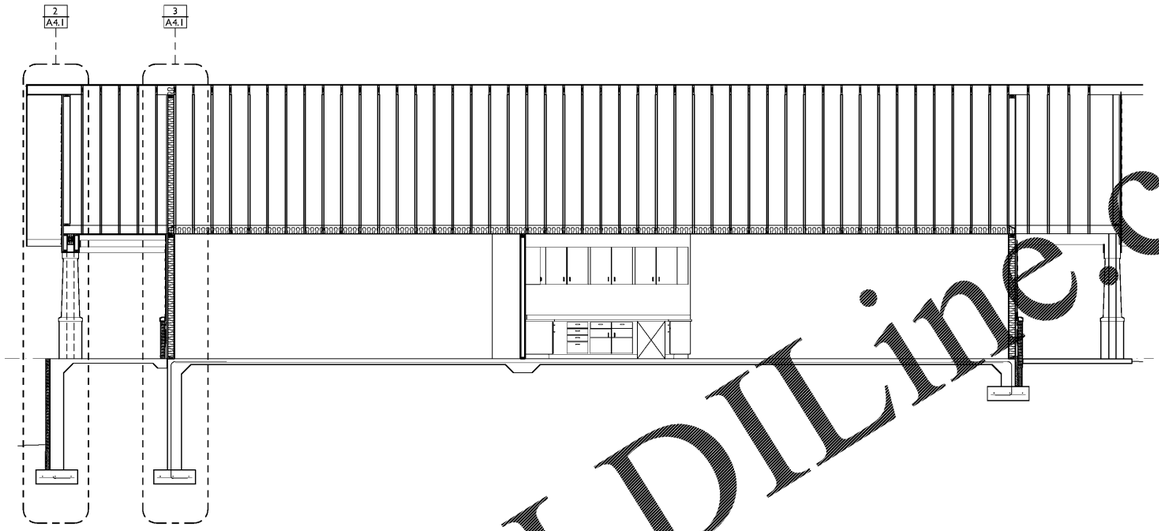

2 BUILDING SECTION
scale: 1/4" = 1'-0"

These drawings and specifications are owned and copyrighted by GUY PAYNE & ASSOCIATES, ARCHITECTS and may not be used, copied or duplicated without written consent. Any unauthorized use/disclosure of the propriety information contained herein may be subject such persons to civil penalties and damages.

GUY PAYNE & ASSOCIATES
ARCHITECTS, P.C.
679 Willow Tree Circle, Suite 114
Collierville, TN 38018
901.756.1878(p)901.756.1879(f)

NEW COMMUNITY CENTER FOR
Hickory Chase Apartments

600 HERITAGE DRIVE
MADISON, TN

REVISIONS

DATE	NO.

PROJECT NUMBER

DATE OF ORIGINAL ISSUE
4/1/18

SHEET NUMBER

A3.0

Order Plans @ www.LDILine.com