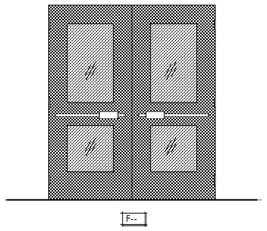

F--

Door Data:
STYLE: SOLID CORE WOOD
FRAME: H.M.
GLAZING: NO
HARDWARE: CLOSERS

RATING: 20 MIN. FOR DOORS F01, F02, F24, F05, F12, F13, F14, F15, F16
DETAILS: 3.4.4/A6.2 DEPENDING ON IF IN CORRIDOR OR NOT

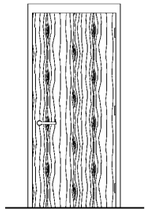

Door Data:
STYLE: SOLID CORE WOOD
FRAME: H.M.
GLAZING: NO
HARDWARE: CLOSERS

RATING: 20 MIN. FOR DOORS F01, F02, F24, F05, F12, F13, F14, F15, F16
DETAILS: 3.4.4/A6.2 DEPENDING ON IF IN CORRIDOR OR NOT

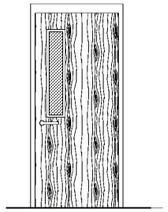

Door Data:
STYLE: SOLID CORE WOOD
FRAME: H.M.
GLAZING: YES
HARDWARE: CLOSERS

RATING: 20 MIN. FOR DOORS G06, G13, G30, G34, G38, G41
DETAILS: 3.4.4/A6.2 DEPENDING ON IF IN CORRIDOR OR NOT

1 Door Elevations
scale: 1/2" = 1'-0"

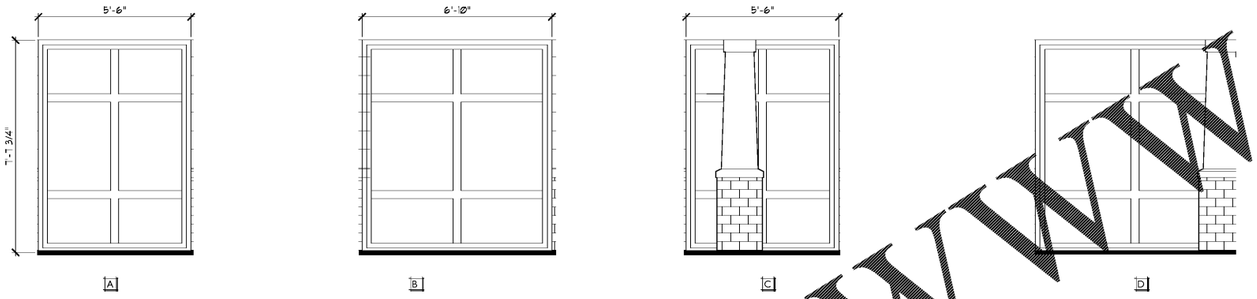

1 Window Elevations
scale: 1/4" = 1'-0"

EXTERIOR DOOR NOTE:

DO NOT USE BUTT HINGES-ALL EXTERIOR DOORS REQUIRE CONTINUOUS HINGES

NOTES

1) ALL ALUMINUM ENTRANCES ARE 4½"X2" ALUM. STOREFRONT FRAMING, THERMAL-BREAK CONSTRUCTION.

2) ALL EXTERIOR GLAZING SHALL BE 1" INSULATING LOW E, TEMPERED, GRAY TINT AND SOLAR BAN.

3) ALL INTERIOR GLAZING SHALL BE ¼" TEMPERED.

4) ALL EXTERIOR H.M. DOORS AND FRAMES SHALL BE HOT-DIPPED GALVANIZED AT THE FACTORY.

5) ALUMINUM STOREFRONT SYSTEM SHALL INCLUDE MATCHING BRAKE METAL AND SUBSILLS AT VERTICAL AND HORIZONTAL STEEL FRAMING.

6) ALUMINUM SUBSILLS SHALL INCLUDE BOTH END DAMS AND BACK DAMS. SUBSILLS SHALL BE ONE CONTINUOUS PIECE. PROVIDE SHIMS FOR PROPER WEEPING. CAULK END AND BACK DAMS TO WINDOW FRAME.

7) PROVIDE THRESHOLDS AND WEATHER STRIPPING AND 12" KICK PLATE AT ALL EXTERIOR DOOR

8) DOOR KNOBS SHALL BE LEVER HANDLE PER ADA AND HANDICAP CODES

These drawings and specifications are owned and copyrighted by GUY PAYNE & ASSOCIATES, ARCHITECTS and may not be used, copied or duplicated without written consent. Any unauthorized use or disclosure of the propriety information contained herein may be subject such persons to civil penalties and damages.

GUY PAYNE & ASSOCIATES
ARCHITECTS, P.C.
879 Willow Tree Circle, Suite 114
Collierville, TN 38017
901.756.1878(p)901.756.1879(f)

NEW COMMUNITY CENTER FOR
Hickory Chase Apartments

600 HERITAGE DRIVE
MADISON, TN

REVISIONS

DATE	NO.

PROJECT NUMBER

DATE OF ORIGINAL ISSUE
4/1/18

SHEET NUMBER

A6.1

Order Plans @ WWW.LDILine.com