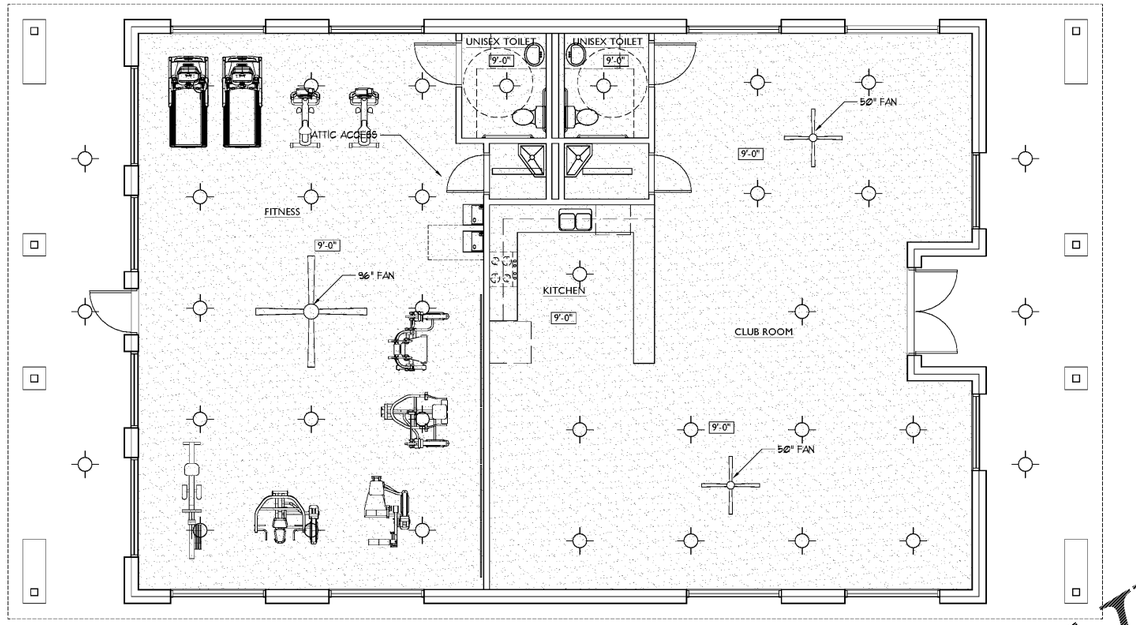

1 Reflected Ceiling Plan
scale: 1/4" = 1'-0"

CEILING LEGEND

- SURFACE MOUNTED FLUORESCENT
- SURFACE MOUNTED FLUORESCENT WITH EMERGENCY BATTERY UNIT
- SURFACE MOUNTED EXTERIOR EGRESS FIXTURE
- EXIT LIGHT WITH EMERGENCY BATTERY
- EXTERIOR WALL PACK
- RECESSED DOWN LIGHT
- HA — RECESSED DOWN LIGHT WITH EMERGENCY BATTERY UNIT
- L — WET LOCATION RECESSED DOWN LIGHT WITH EMERGENCY BATTERY UNIT
- W — WALL MOUNTED FIXTURE
- UNDER-CABINET STRIP LIGHTING
- 12'-0" — CEILING HEIGHT
- MECHANICAL GRILL
- MECHANICAL GRILL
- PAINTED GYP. BD.
- MinkaAire F881-86-BN
- MinkaAire F524-ORB

NOTES

1. FIELD VERIFY ALL DIMENSIONS
2. EXPOSED STRUCTURE TO BE PAINTED PAINT COLOR TBD
3. FURR DOWNS AND GYP BOARD CEILINGS TO BE PAINTED PAINT COLOR TBD

These drawings and specifications are owned and copyrighted by GUY PAYNE & ASSOCIATES, ARCHITECTS and may not be used, copied or duplicated without written consent. Any unauthorized use/disclosure of the propriety information contained herein may be subject such persons to civil penalties and damages.

GUY PAYNE & ASSOCIATES
ARCHITECTS, P.C.
679 Willow Tree Circle, Suite 114
Collierville, TN 38018
901.756.1878(p)901.756.1879(f)

NEW COMMUNITY CENTER FOR
Hickory Chase Apartments
600 HERITAGE DRIVE
MADISON, TN

REVISIONS

DATE	NO.

PROJECT NUMBER

DATE OF ORIGINAL ISSUE
4/1/18

SHEET NUMBER

A8.0

Order Plans @ WWW.LDILine.com