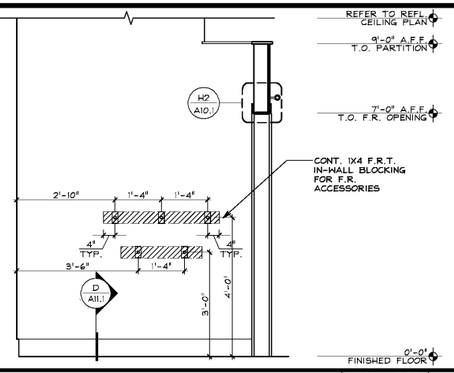

FITTING ROOM ELEVATION | 1/2" = 1'-0" | S

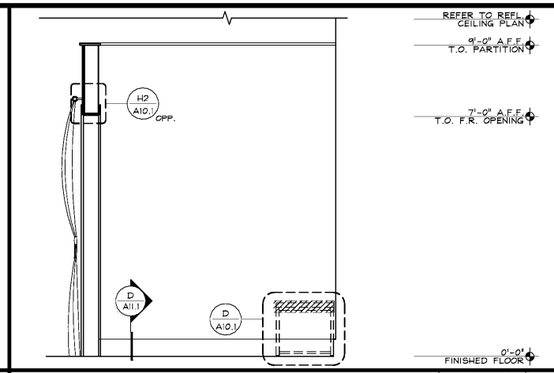

FITTING ROOM ELEVATION | 1/2" = 1'-0" | M

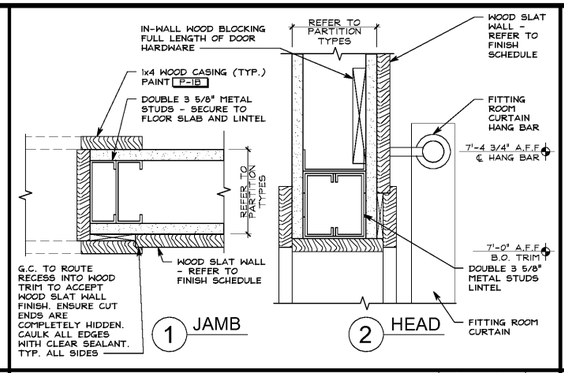

F.R WOOD JAMB DETAIL | 3" = 1'-0" | H

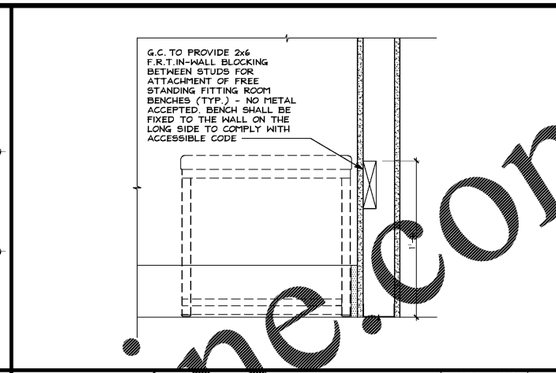

BLOCKING DETAIL | 1 1/2" = 1'-0" | D

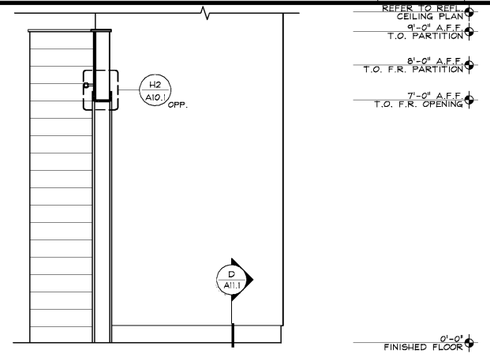

FITTING ROOM ELEVATION | 1/2" = 1'-0" | R

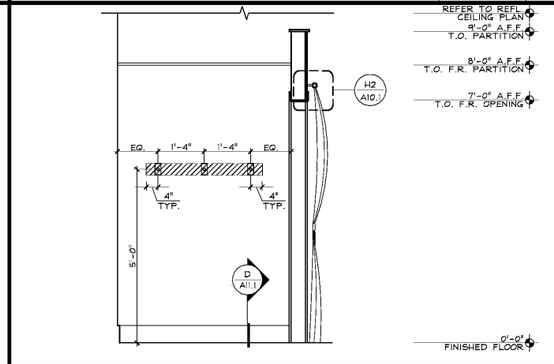

FITTING ROOM ELEVATION | 1/2" = 1'-0" | L

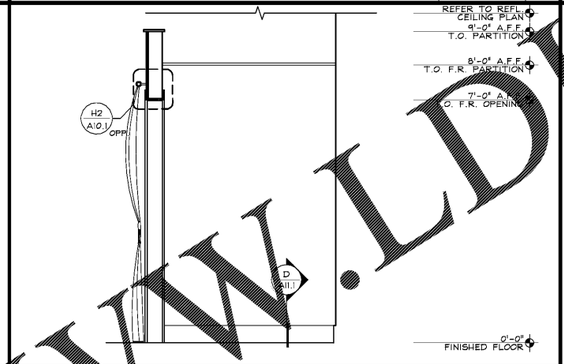

FITTING ROOM ELEVATION | 1/2" = 1'-0" | G

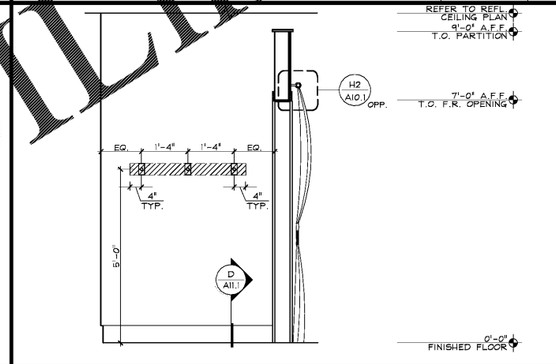

NOT USED | 1 1/2" = 1'-0" | C

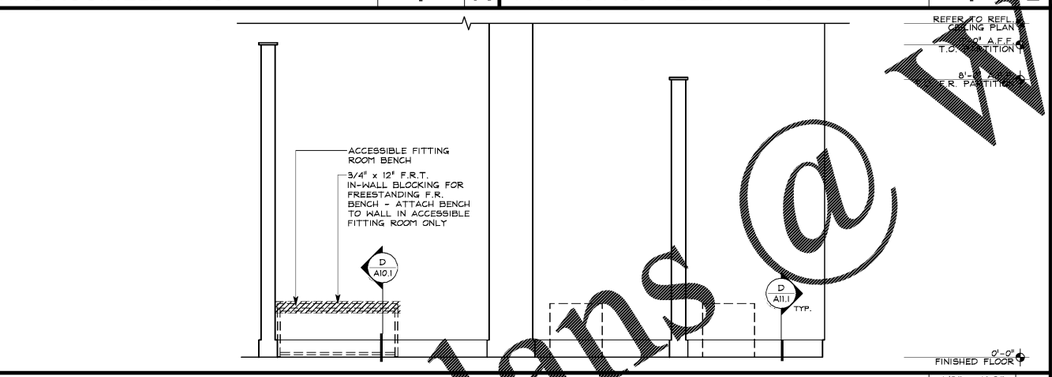

FITTING ROOM ELEVATION | 1/2" = 1'-0" | K

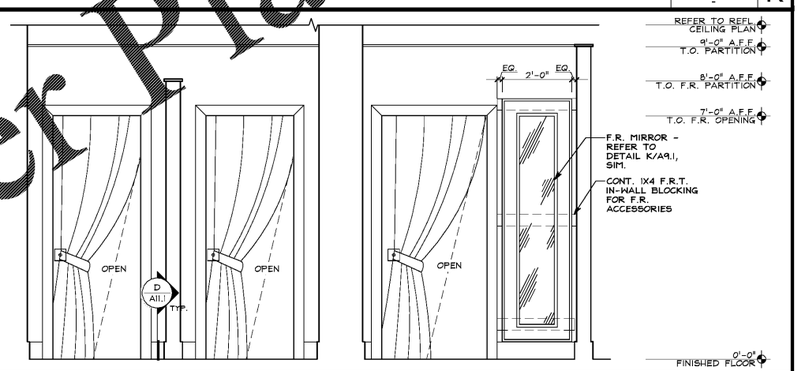

FITTING ROOM ELEVATION | 1/2" = 1'-0" | J

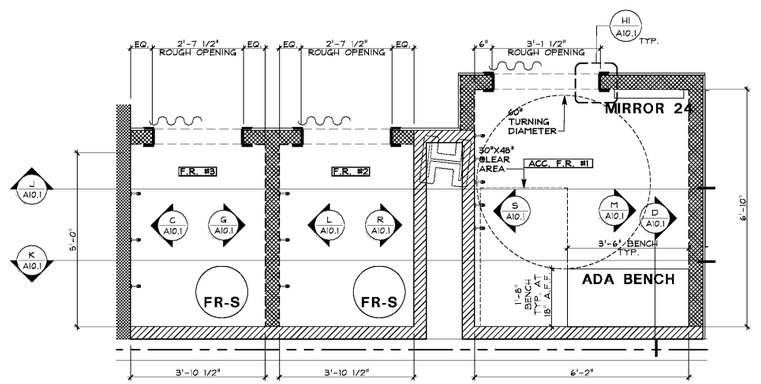

THESE DETAILS ARE FOR REFERENCE ONLY

THESE PLANS ARE FOR FIXTURE ILLUSTRATIONS; FOR EXACT ROOM SIZES, CONFIGURATIONS AND DOOR SWINGS - REFER TO THE "CONSTRUCTION PLAN".

G.C. TO INSTALL BASE TIGHT TO THE FLOOR IN FITTING ROOMS AFTER INSTALLATION OF THE FLOORING. G.C. TO ENSURE THERE ARE NO GAPS BETWEEN THE BASE AND FLOORING AFTER INSTALLATION IS COMPLETE.

G.C. TO ENSURE ADEQUATE F.R.T. IN WALL BLOCKING FOR ALL WALL MOUNTED ITEMS.

FITTING ROOM PLAN DETAIL | 1/2" = 1'-0" | A

Order Plans @ WWW.LDILine.com

OWNER:

UNTUCKit
SHIRTS DESIGNED TO BE WORN UNTUCKED.
110 GREENE STREET
SUITE 400
NEW YORK, NY, 10012

ARCHITECT / ENGINEER:

SHREMSHOCK
Shremshock Architects, Inc.
7400 W. Campus Rd. Ste 150 New Albany, OH 43054
t: 614.545.4550 | f: 614.545.4555
North Carolina Firm License Number: #52014
mf@shremshock.com
www.shremshock.com

©2018 THE ARCHITECT / ENGINEER ASSUMES NO RESPONSIBILITY OR LIABILITY FOR THE USE OF THESE PLANS FOR ANY PROJECT OTHER THAN SPECIFICALLY AUTHORIZED BY THEM AND SIGNED AND SEALED FOR SUCH SPECIFIC LOCATION IN THE STATE, PROVINCE OR TERRITORY SHOWN ON THE SEAL. THIS BUILDING USE IS ONLY APPLICABLE IN AREAS MEETING THE STATED DESIGN CRITERIA.

STORE NO:
-

PROJECT LOCATION:
THE STREETS AT SOUTHPOINT
6910 FAYETTEVILLE RD
SPACE#: 1140
DURHAM, NC 27713

DESIGN TYPE:
-

REVISIONS:

REQUIRED BY:	DATE

* INDICATES NO REVISION TO THIS SHEET

DRAWN BY: RC
CHECKED BY: ELM

Bid Set
TRCI
04.10.18

DRAWING TITLE:
FITTING ROOM DETAILS

DATE ISSUED:
03/30/2018

PROJECT NO:
180088

DRAWING NO:
A10.1

PLOTTED: 3/30/2018 2:35 PM