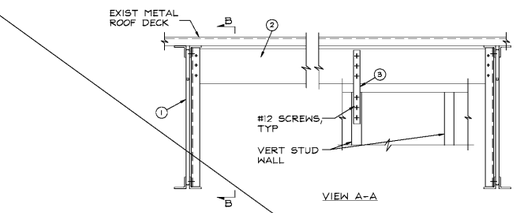

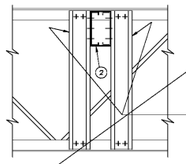

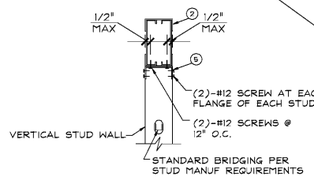

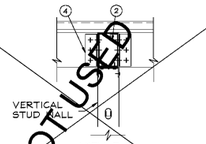

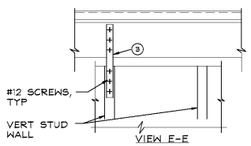

NOT USED

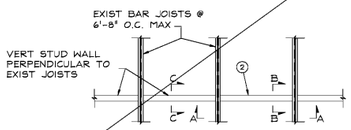

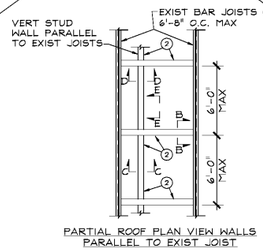

CODED NOTES:

1. EXISTING JOIST OR BEAM
2. DBL 6" DP, 16 GA BEAM WITH 3 5/8", 16 GA TRACK TOP & BOTTOM
3. AT ALL VERT STUDS WITH DIAGONAL STUD ATTACHED BELOW, ADD MIN 2"x14 GA STRAP EACH SIDE OF STUD AS SHOWN.
4. 2 x 2 x 12 GA x 6" LG FRAMING CLIP,EACH SIDE OF DBL JOIST W/(3)-#12 SCREWS EACH LEG.
5. 16 GA DEEP LEG TRACK

#12 SCREW @ 12"c/c

TYPICAL HANGING STUD CONNECTION ATTACHMENT TO EXISTING BAR JOISTS | 1" = 1'-0" | L

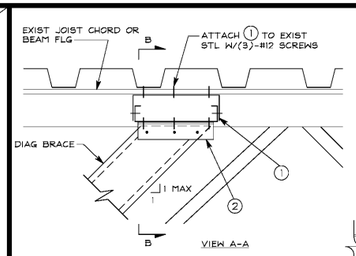

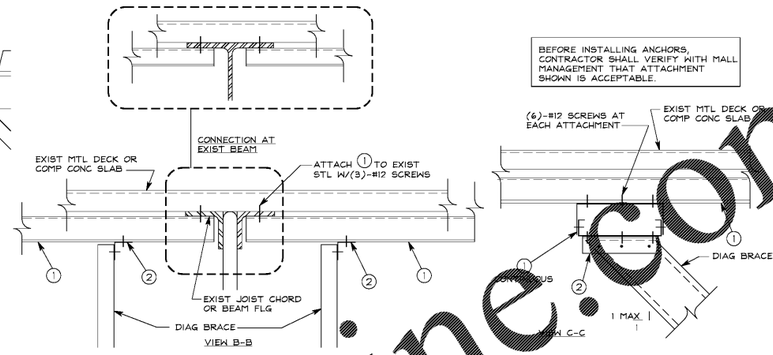

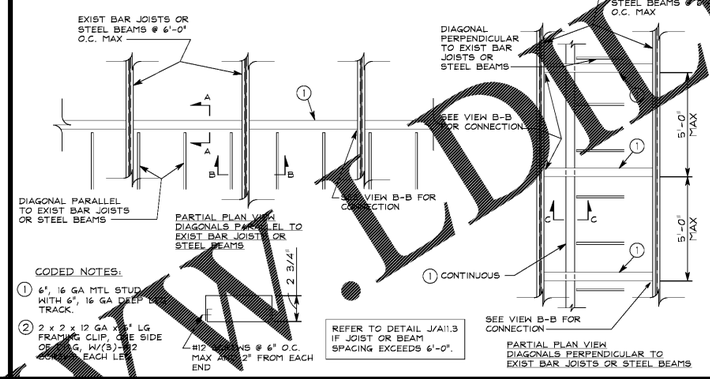

CODED NOTES:

1. 6", 16 GA MTL STUD WITH 6", 16 GA DEEP LEG TRACK.
2. 2 x 2 x 12 GA x 6" LG FRAMING CLIP, ONE SIDE OF JOIST W/(3)-#12 SCREWS EACH LEG.

#12 SCREWS @ 6" O.C. MAX 2" FROM EACH END

REFER TO DETAIL J/A11.3 IF JOIST OR BEAM SPACING EXCEEDS 6'-0".

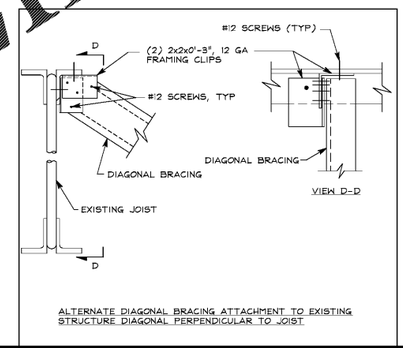

ALTERNATE DIAGONAL BRACING ATTACHMENT TO EXISTING STRUCTURE DIAGONAL PERPENDICULAR TO JOIST

TYPICAL DIAGONAL BRACING CONNECTION ATTACHMENT TO (E) BAR JOIST OR STEEL BEAM | N.T.S. | C

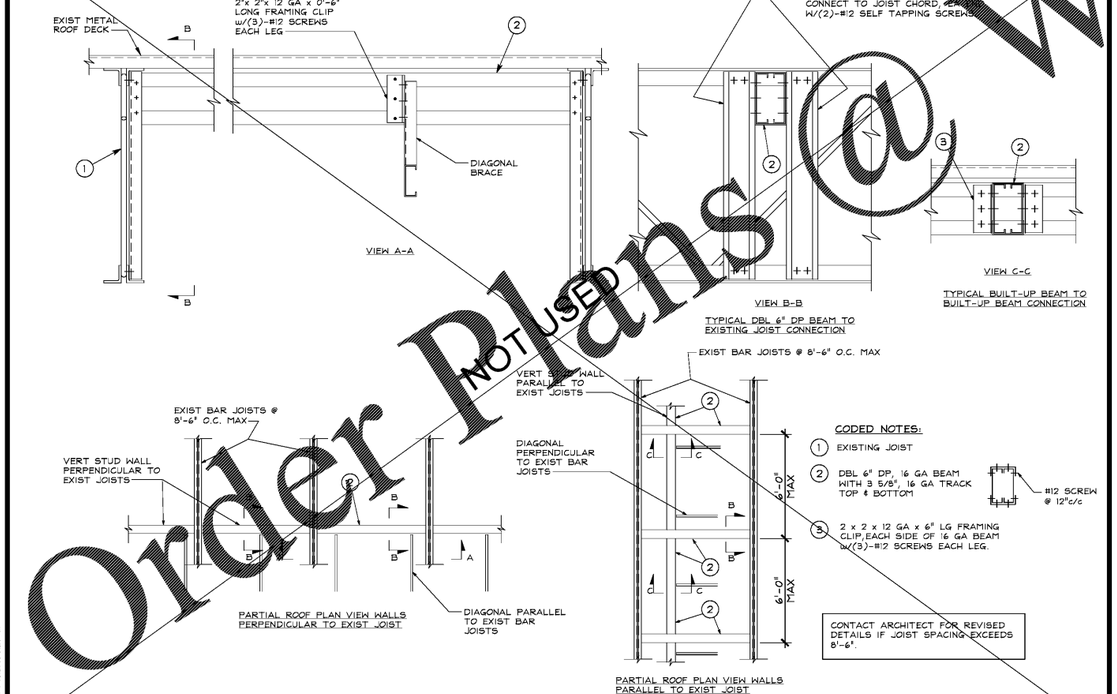

CODED NOTES:

1. EXISTING JOIST
2. DBL 6" DP, 16 GA BEAM WITH 3 5/8", 16 GA TRACK TOP & BOTTOM
3. 2 x 2 x 12 GA x 6" LG FRAMING CLIP,EACH SIDE OF 16 GA BEAM W/(3)-#12 SCREWS EACH LEG.

#12 SCREW @ 12"c/c

CONTACT ARCHITECT FOR REVISED DETAILS IF JOIST SPACING EXCEEDS 8'-6".

TYPICAL DIAGONAL BRACING CONNECTION ATTACHMENT TO EXISTING BAR JOIST | N.T.S. | J

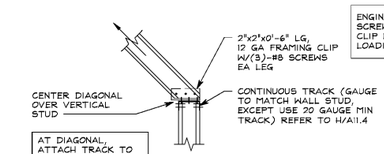

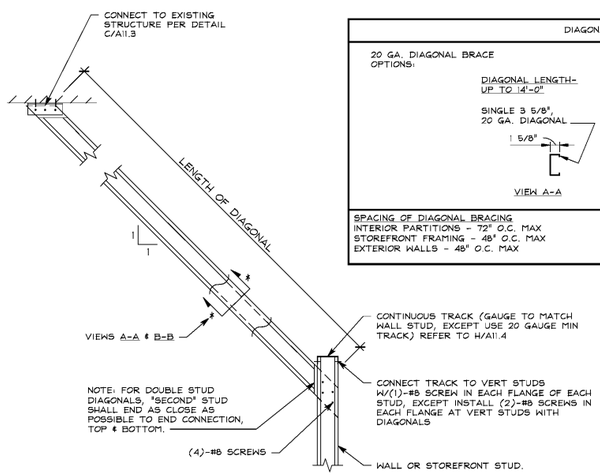

DIAGONAL BRACING OPTIONS

20 GA. DIAGONAL BRACE OPTIONS:

DIAGONAL LENGTH- UP TO 14'-0"

SINGLE 3 5/8", 20 GA. DIAGONAL

VIEW A-A

DIAGONAL LENGTH- 14'-1" TO 20'-0" *

DBL 3 5/8", 20 GA. STUDS WITH 1 5/8" WIDE FLANGES

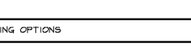

VIEW B-B

SPACING OF DIAGONAL BRACING	* CONTACT ARCHITECT FOR LENGTHS LONGER THAN 20'-0".
INTERIOR PARTITIONS - 72" O.C. MAX STOREFRONT FRAMING - 48" O.C. MAX EXTERIOR WALLS - 48" O.C. MAX	

TYPICAL DIAGONAL BRACING SEISMIC DESIGN CATEGORIES A & B | 1" = 1'-0" | A

Order Plans @ WWW.DLine.com
NOT USED

PLOTTED: 3/30/2018 2:34 PM

OWNER:

UNTUCKit
SHIRTS DESIGNED TO BE WORN UNTUCKED.
110 GREENE STREET
SUITE 400
NEW YORK, NY, 10012

ARCHITECT / ENGINEER:

SHREMSHOCK

Shremshock Architects, Inc.
7400 W. Campus Rd. Ste. 150 New Albany, OH 43054
t: 614.545.4500 | f: 614.545.4555

North Carolina Firm License Number: #52014
nfo@shremshock.com
www.shremshock.com

©2018 THE ARCHITECT / ENGINEER ASSUMES NO RESPONSIBILITY OR LIABILITY FOR THE USE OF THESE PLANS FOR ANY PROJECT OTHER THAN SPECIFICALLY AUTHORIZED BY THEM AND SIGNED AND SEALED FOR SUCH SPECIFIC LOCATION IN THE STATE, PROVINCE OR TERRITORY SHOWN ON THE SEAL. THIS BUILDING USE IS ONLY APPLICABLE IN AREAS MEETING THE STATED DESIGN CRITERIA.

STORE NO:
-

PROJECT LOCATION:
THE STREETS AT SOUTHPOINT
6910 FAYETTEVILLE RD
SPACE#: 1140
DURHAM, NC 27713

DESIGN TYPE:
-

REVISIONS:

REQUIRED BY:	DATE

* INDICATES NO REVISION TO THIS SHEET

DRAWN BY: REC
CHECKED BY: ELM

Bid Set
TRCI
04.10.18

DRAWING TITLE:
FRAMING DETAILS

DATE ISSUED:
03/30/2018

PROJECT NO:
180088

DRAWING NO:
A11.3