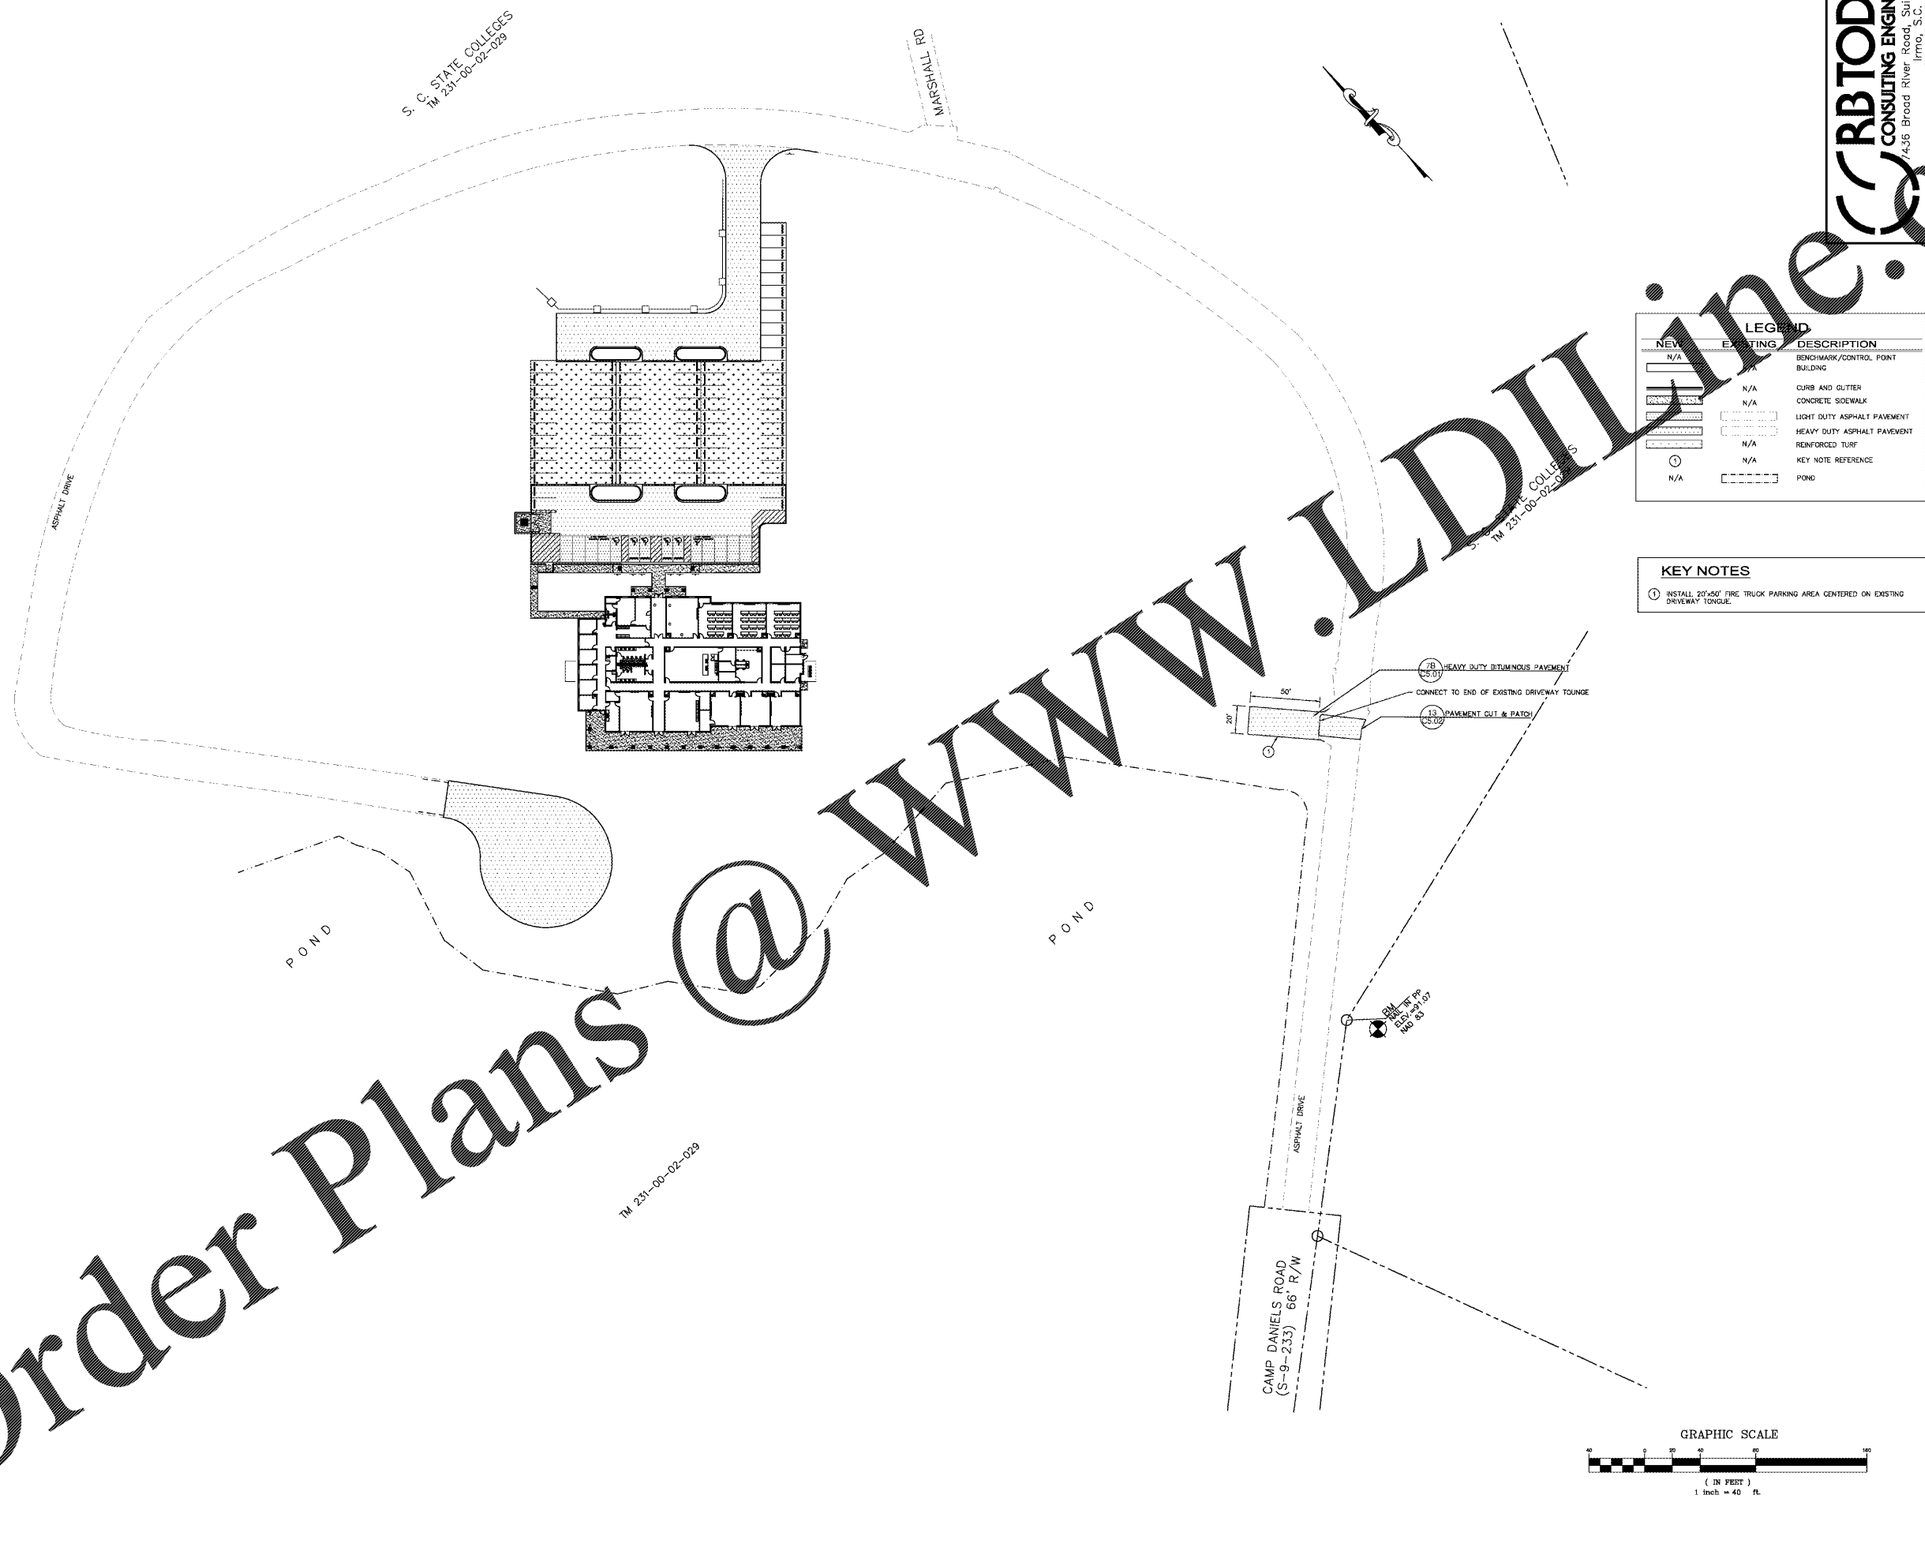


## LEGEND

| NEW | EXISTING | DESCRIPTION |
|---|---|---|
| N/A | | BENCHMARK/CONTROL POINT |
| | N/A | BUILDING |
| | N/A | CURB AND GUTTER |
| | N/A | CONCRETE SIDEWALK |
| | | LIGHT DUTY ASPHALT PAVEMENT |
| | | HEAVY DUTY ASPHALT PAVEMENT |
| | N/A | REINFORCED TURF |
| 1 | N/A | KEY NOTE REFERENCE |
| N/A | | POND |

## KEY NOTES

1. INSTALL 20'x50' FIRE TRUCK PARKING AREA CENTERED ON EXISTING DRIVEWAY TONGUE.

RBTODD CONSULTING ENGINEERS
4436 Broad River Road, Suite 212
Irmo, S.C. 29063
Tel. 803.781.3141
Fax. 803.781.3142
www.rbtodd.com

mcmillan|pazdan|smith architecture
asheville atlanta charleston greenville spartanburg
po box 6922 greenville, sc 29606 864 242 2034 www.mcmillanpazdansmith.com

RB TODD & ASSOCIATES, INC. NO. C03347
SOUTH CAROLINA CERTIFICATE OF AUTHORIZATION

ROBERT BRUCE TODD No. 17761 REGISTERED PROFESSIONAL ENGINEER
9/29/16

1890 EXTENSION SC STATE UNIVERSITY

CAMP HARRY G. DANIELS 1890 EXTENSION
FACILITY CONSTRUCTION
Agency Review ID: H24-9649-CA

116 Camp Daniels Road, Elloree, SC

SHEET ISSUE

| NO. | DATE | DESCRIPTION | BY |
|---|---|---|---|

FOR BIDDING

OSE CD REVIEW SUBMITTAL 12/16/2016

| | |
|---|---|
| PRINCIPAL IN CHARGE | TMC |
| PROJECT ARCHITECT | TMC |
| DRAWN BY | BPL & TLC |

SHEET TITLE:
OVERALL
STAKING PLAN

SHEET NO. C2.01

PROJ. NO. 13140.00

Order Plans @ WWW.LDLine.com

S:\PROJECTS\13140.00 - CAMP DANIELS\DRAWINGS\CIVIL\170825\SCSU_CAMP_DANIELS_-_170605.DWG - 11/8/2017