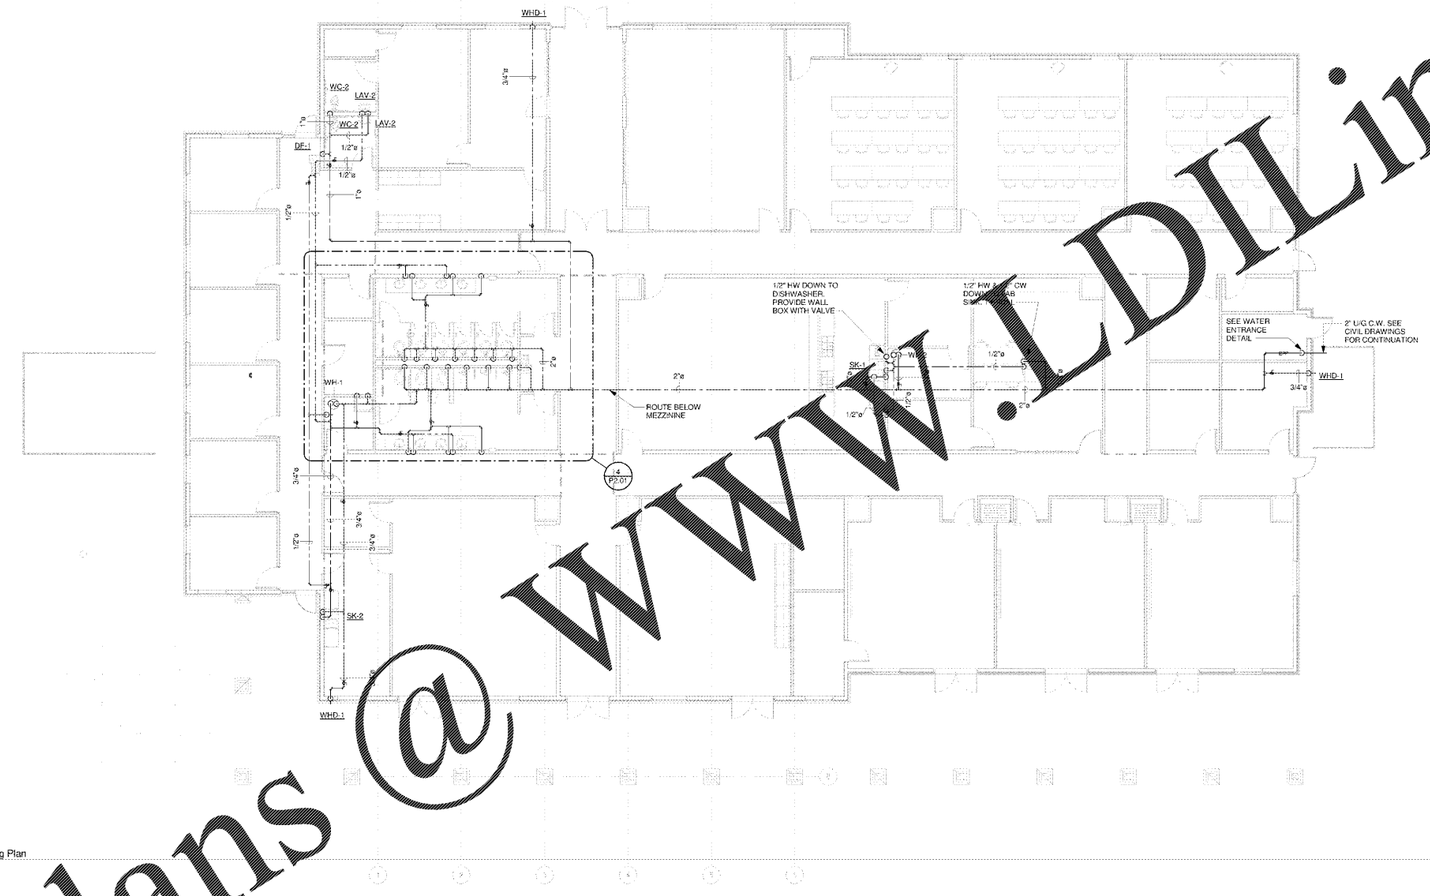

Order Plans @ WWW.LDILine.com

mcmillan | pazdan | smith
architecture
asheville atlanta charleston greenville partanburg
po box 8922 greenville, sc 29604 864 242 2034
www.mcmillanpazdan.com

SE&C
MEMBERS OF THE STEPHENS ENGINEERING & CONSULTING, LLC
100 HERITAGE LANE
PARKER, SC 29650
(864) 414-1690

SC STATE UNIVERSITY
CAMP HARRY G. DANIELS 1890 EXTENSION
FACITLITY CONSTRUCTION
Agency Review ID: H24-9649-CA
116 Camp Daniels Road, Elloree, SC

SHEET ISSUE:

NO.	DATE	DESCRIPTION	BY

BID SET 09/15/2017

PRINCIPAL IN CHARGE: SCS
PROJECT ENGINEER: SCS
DRAWN BY: SCS

SHEET TITLE:
DOMESTIC WATER PIPING PLAN

SHEET NO. P1.02
PROJ. NO. 015315.00